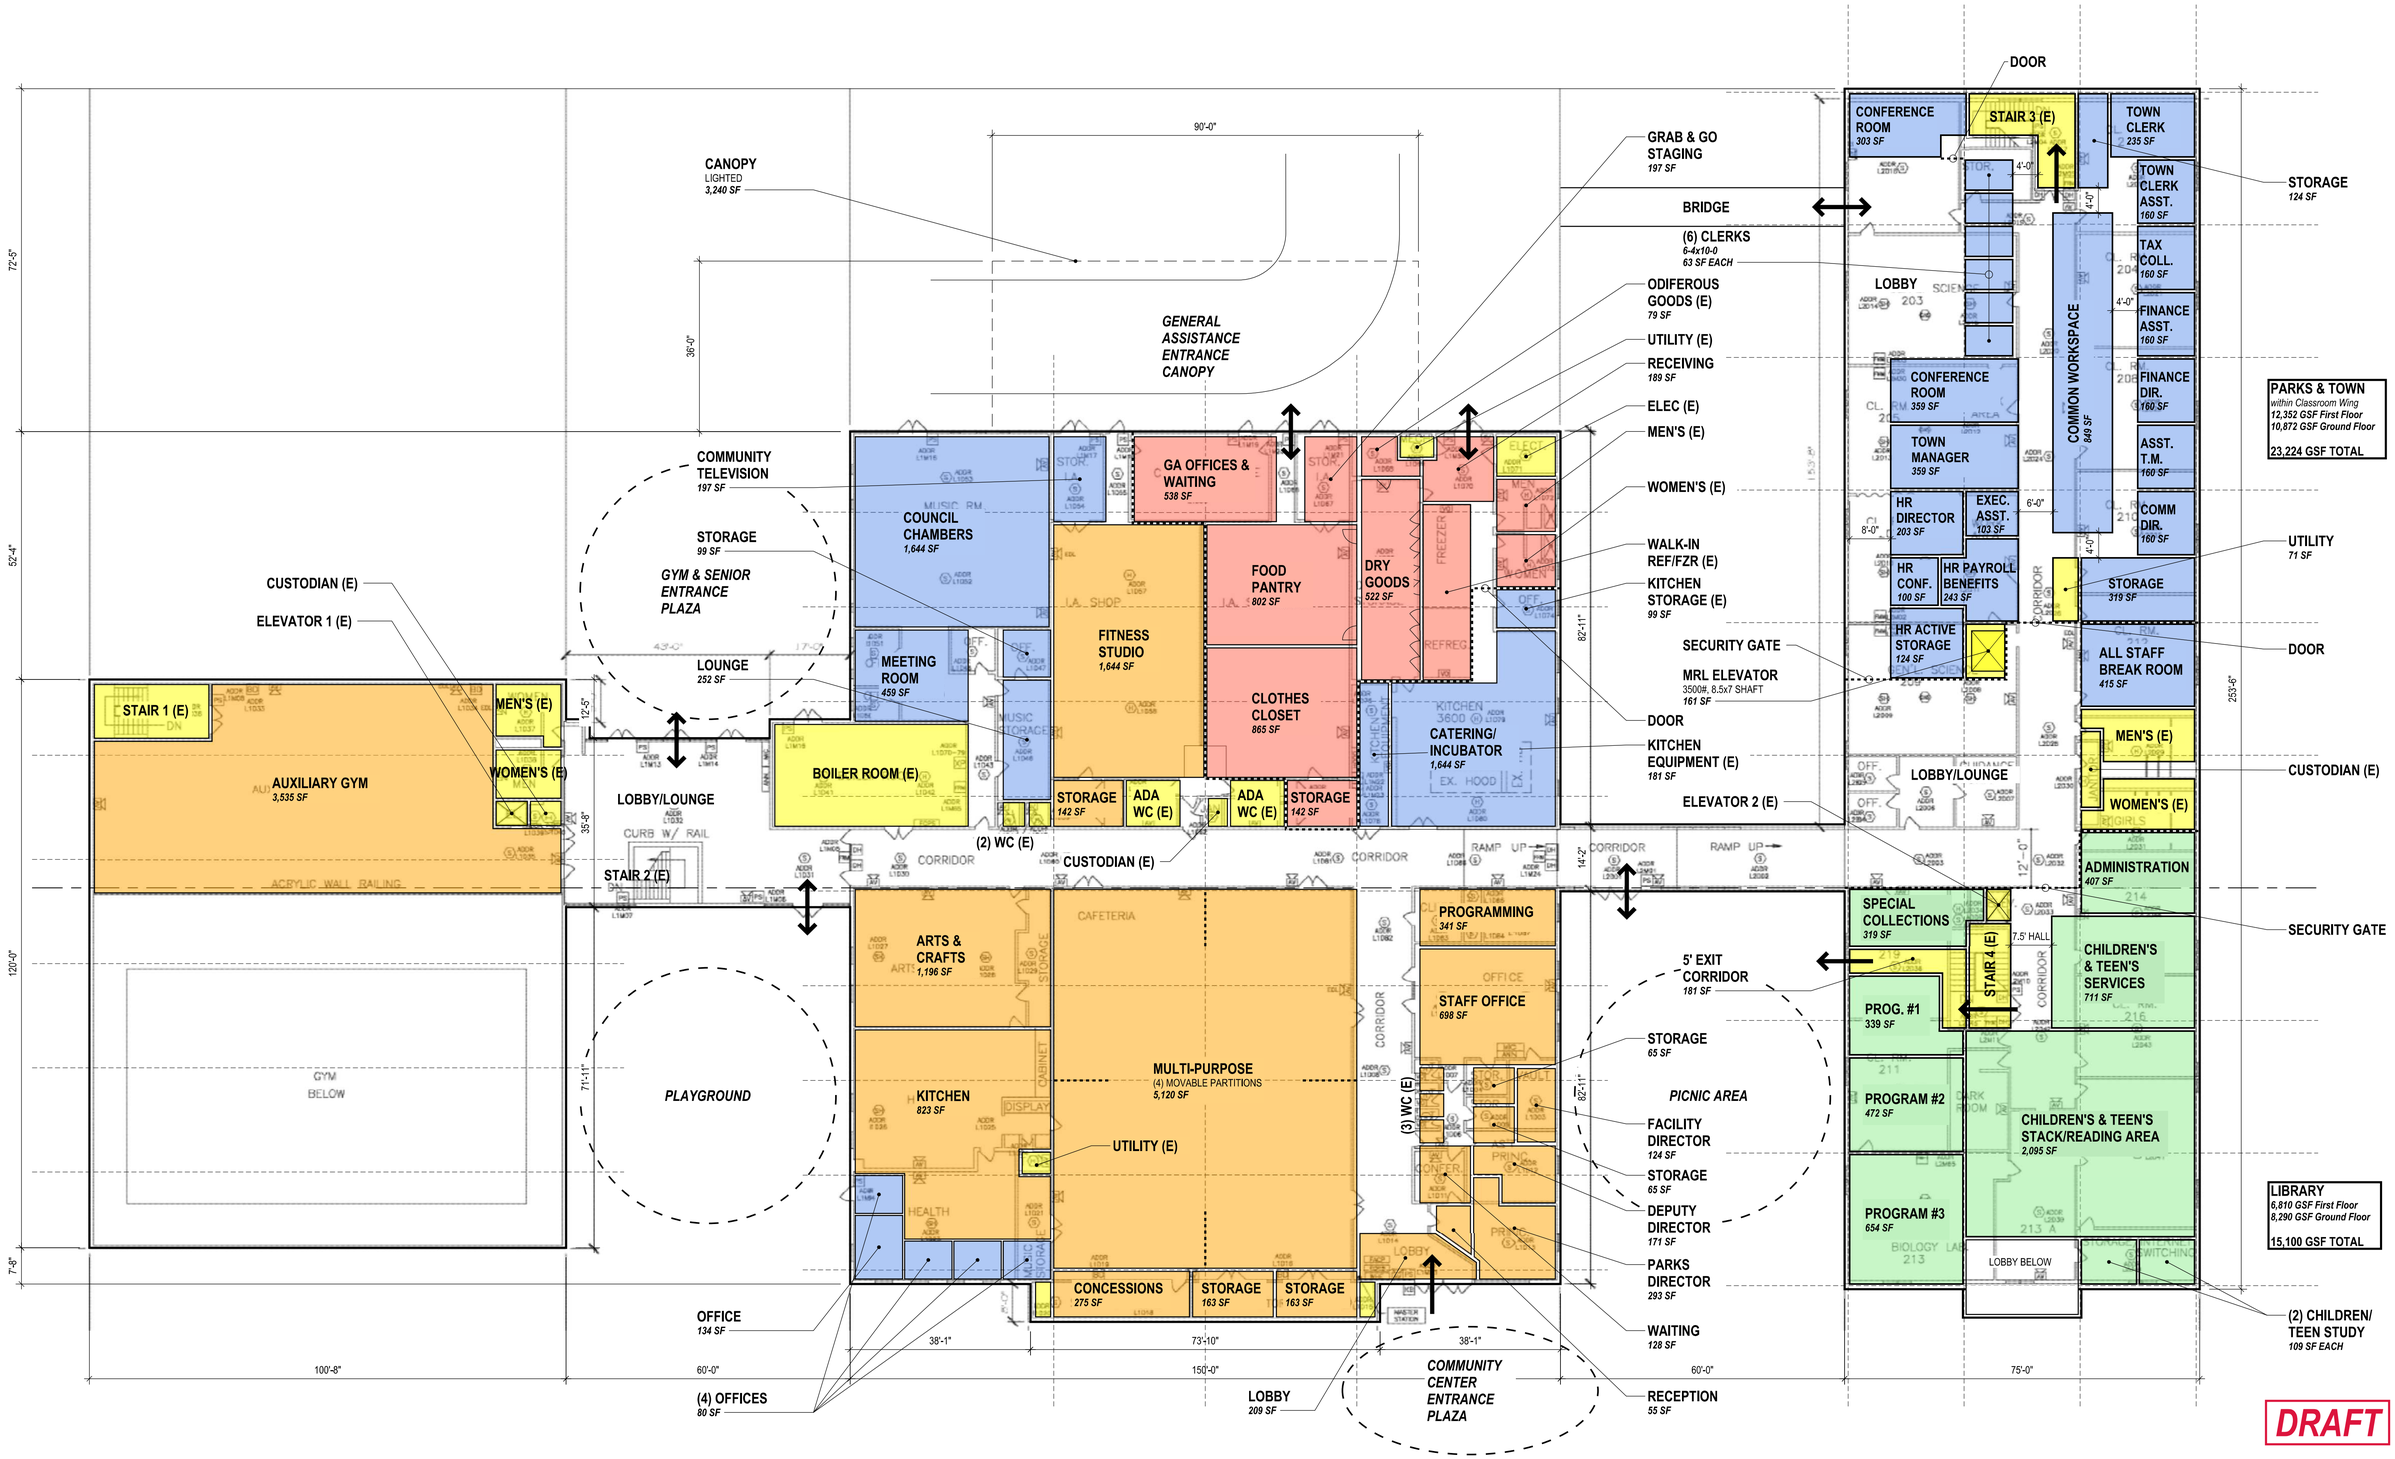

DEC 251205 WCC CONCEPT SHEET OPTION B - DRAFT COPY

WINDHAM COMMUNITY CENTER
FIRST FLOOR PLAN - OPTION 1 1/16"=1'-0"
Town of Windham *December 16, 2025*

ITEM 4B

OPTION B - 2