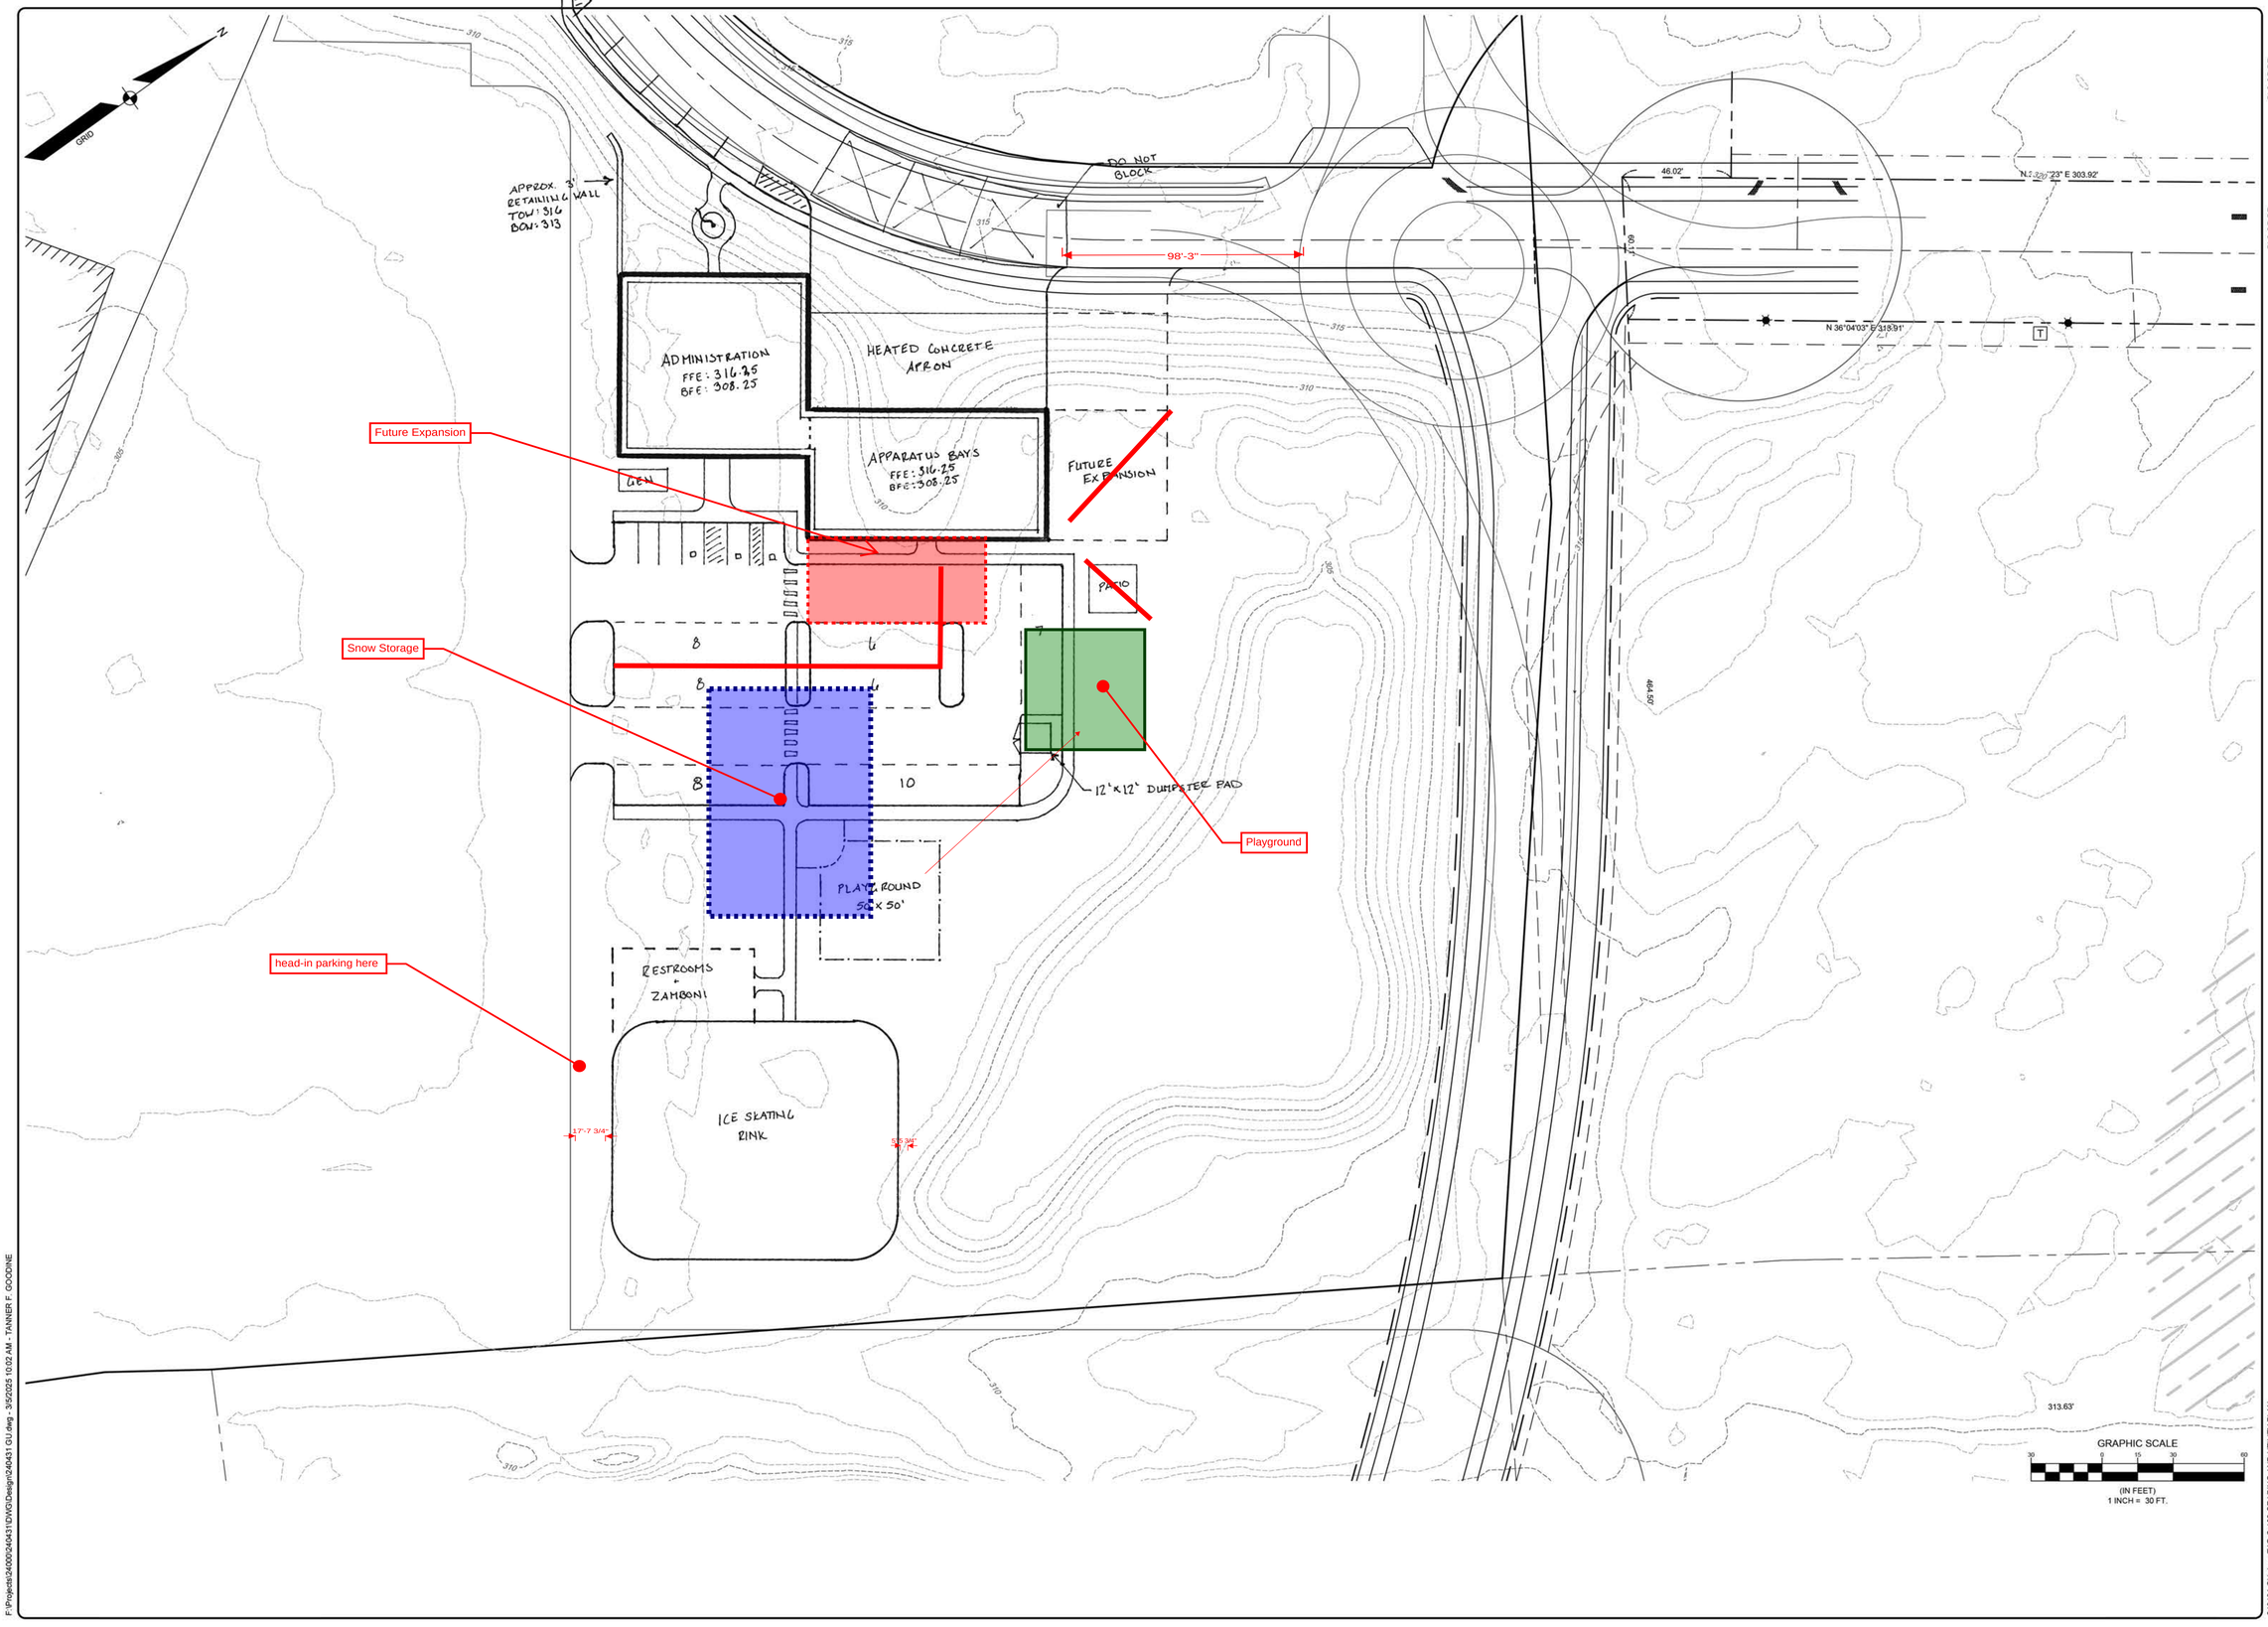

PROGRESS PRINT

PLS OR PE

NOT FOR CONSTRUCTION

PLS OR PE

DATE

REV	BY	DATE	STATUS
REV	BY	DATE	STATUS

THIS PLAN SHALL NOT BE MODIFIED WITHOUT WRITTEN PERMISSION FROM SEBAGO TECHNICS, INC. ANY ALTERATIONS, ALTHOUGH BY OTHERWISE, SHALL BE AT THE USER'S SOLE RISK AND WITHOUT LIABILITY TO SEBAGO TECHNICS, INC.

SEBAGO TECHNICS
SEBAGOTECHNICS.COM
75 John Roberts Road, Suite A
South Portland, ME 04106
207-200-2100
South Portland, Bridgton, Sanford and Bath

GRADING AND UTILITY PLAN

OF:

WINDHAM FIRE STATION

FRANKLIN DRIVE
WINDHAM, MAINE

FOR:

TOWN OF WINDHAM

MUNICIPAL BUILDINGS AND RENOVATIONS
WINDHAM, MAINE

DESIGNED	DES
DRAWN	MRW
CHECKED	CHK
DATE	1/17/2025
SCALE	1" = 30'
PROJECT	240431-01

SHEET C-102

240431 GU.dwg, TAB:C-102 GRADING AND UTILITY PLAN

F:\Projects\240000\240431\DWG\Design\240431 GU.dwg, 3/5/2025 10:02 AM, TANNER F. GOODINE