



January 29, 2025

Steve Puleo, Town Planner
Town of Windham
8 School Road
Windham, ME 04062

RE: Sketch Plan Application Submission
Kurt Christensen- Highland Cliff Road
Conservation Subdivision – 10 Lots

Dear Steve,

Please find the attached five (5) sets of the following information in support of the submission of a sketch plan application as described above:

1. Sketch Plan Application & Checklist
2. Application Fee (\$500)
3. Figures (Tax, USGS, FEMA, and Soils)
4. Parcel Deed (Book 37907, Page 320)
5. Soils Narrative Report – Mark Hampton Associates
6. Sketch Plan- Full Size
7. Site Analysis Plan – Full Size

The applicant, Kurt Christensen, is looking to propose a 10 - lot conservation subdivision. The subject lot (Tax Map 7, Lot 44) is in the Farm (F) district. The parcel is currently undeveloped. The lots will be constructed off a roadway approximately 1,292 feet long as shown on the sketch plan. Lots will be served by subsurface wastewater disposal systems, drilled wells and underground utilities.

Our office met with Planning Staff and the Town Engineer on December 16, 2024 to review this project. Many of the items discussed have been incorporated into the Sketch Plan attached for the Town to review.

The applicant's goal with this project is to protect the wetlands on the western limits of the parcel (see Site Analysis plan attached). As the board knows Colley Wright Brook flows through this portion of the parcel. The wetlands in this portion of the site will be protected and not impacted as we consider them to be primary wetlands because they are associated with a protected natural resource. The proposed project does not propose any impacts to these wetlands and this portion of the site will be open space for the project (see attached Sketch Plan). The wetlands on the eastern portion of the site we consider secondary as they are not connected to a natural resource. The design of this project was completed to limit the impacts to these wetlands to the greatest extent



possible. We look forward to reviewing these wetlands with the board as we move through this Sketch Plan process.

Please call me if you have any questions regarding this application or if any additional information is needed for this submission. We would like to be placed on the next available Planning Board meeting to introduce this project to the Town and hold a Sketch Plan meeting.

Sincerely,

A handwritten signature in black ink, appearing to read "Andrew S. Morrell". The signature is stylized and somewhat cursive.

Andrew S. Morrell, PE
Project Engineer



Town of Windham

Planning Department:
8 School Road
Windham, Maine 04062
Tel: (207) 894-5960 ext. 2
Fax: (207) 892-1916 -
www.windhammaine.us

SKETCH PLAN REVIEW – MAJOR\MINOR SUBDIVISION APPLICATION

FEES FOR SKETCH PLAN REVIEW		APPLICATION FEE:		☒ \$200.00		AMOUNT PAID:					
		REVIEW ESCROW:		☒ \$300.00 - MINOR ☐ \$400.00 - MAJOR		\$ _____ DATE: _____					
				Office Use:				Office Stamp:			
PROPERTY DESCRIPTION	Parcel ID	Map #	7		Lot(s) #	44 & 44E		Zoning District(s):	Farm	Total Land Area SF:	1,195,885 SF
	Total Disturbance. >1Ac		☒	Y	☐	N	Est. Building SF:	20,000 SF	No Building: Est. SF of Total Development	450,200 SF	
	Physical Address:	Highland Cliff Road					Watershed:	Colley Wright Brook			
PROPERTY OWNER'S INFORMATION	Name:	Kurt Christensen					Name of Business:	Kurt Christensen Custom Homes, Inc.			
	Phone:	(207) 329-5671					Mailing Address:	292 Northwest River Road			
	Fax or Cell:	N/A						Sebago, ME 04029			
	Email:	kurtandlinda@gmail.com									
APPLICANT'S INFORMATION (IF DIFFERENT FROM OWNER)	Name:	Same as above					Name of Business:				
	Phone:						Mailing Address:				
	Fax or Cell:										
	Email:										
APPLICANT'S AGENT INFORMATION	Name:	Andrew S. Morrell					Name of Business:	BH2M			
	Phone:	(207) 839-2771					Mailing Address:	380B Main Street			
	Fax or Cell:	Fax: (207) 839-8250						Gorham, ME 04038			
	Email:	amorrell@bh2m.com									
PROJECT INFORMATION	Existing Land Use (Use extra paper, if necessary): Undeveloped parcels										
	Provide a narrative description of the Proposed Project (Use extra paper, if necessary): The applicant proposes a 10-lot conservation subdivision. The lots will be constructed off a roadway approximately 1,292 feet long as shown on the sketch plan. Lots will be served by subsurface wastewater disposal systems, drilled wells and underground utilities.										
	Provide a narrative description of construction constraints (wetlands, shoreland zone, flood plain, non-conformance, etc. Use extra paper, if necessary): Wetlands										

SKETCH PLAN MAJOR\MINOR SUBDIVISION APPLICATION REQUIREMENTS

Section 910 of the Land Use Ordinance

The submission shall contain, five (5) copies of the following information, including full plan sets. Along with one (1) electronic version of the entire submission unless a waiver of a submission requirement is granted.

The Sketch Plan document/map:

- A) Plan size: 24" X 36"
- B) Plan Scale: No greater 1":100'
- C) Title block: Applicant's name and address

- Name of the preparer of plans with professional information
- Parcel's tax map identification (map and lot) and street address, if available

- Complete application submission deadline: three (3) weeks prior to the desired Planning Board or Staff Review Committee meeting.
 - Five copies of the application and plans
 - Application Payment and Review Escrow
- Pre-submission meeting with the Town staff is required.
- Contact information:
 - Windham Planning Department (207) 894-5960, ext. 2
 - Steve Puleo, Town Planner sjpuleo@windhammaine.us
 - Amanda Lessard, Planning Director allessard@windhammaine.us

APPLICANT/PLANNER'S CHECKLIST FOR SKETCH PLAN REVIEW REQUIREMENTS

SUBMITTALS THAT THE TOWN PLANNER DEEMS INCOMPLETE IN CONTENT WILL NOT BE SCHEDULED FOR PLANNING BOARD REVIEW.

The following checklist includes items generally required for development by Windham's LAND USE ORDINANCE, Section 910. Due to projects specifics, are required to provide a complete and accurate set of plans, reports, and supporting documentation.

IT IS THE RESPONSIBILITY OF THE APPLICANT TO PRESENT A CLEAR UNDERSTANDING OF THE PROJECT.

NOTE TO APPLICANT: PRIOR TO THE SITE WALK, TEMPORARY MARKERS MUST BE ADEQUATELY PLACED THAT ENABLE THE PLANNING BOARD TO READILY LOCATE AND APPRAISE THE LAYOUT OF DEVELOPMENT (SEE RULES OF PLANNING BOARD FOR MORE SPECIFICS, PER SECTION 906.C.3.).

Submission Requirements:	Applicant	Staff		Applicant	Staff
a) Completed Sketch Plan Application form	☒	☐			
b) Proposed Project Conditions:					
- Condition of the site	☒	☐			
- Proposed use	☒	☐	h) Copy of portion of the USGS topographic map of the area, showing the boundaries of the proposed subdivision.	☒	☐
- Constraints/opportunities of the site	☒	☐	Copy of that portion of the Cumberland County Medium Intensity Soil Survey covering the proposed subdivision, showing the boundaries of the proposed subdivision Submit initialed form regarding additional fees, from applicant intro packet	☒	☐
Outline any of the follow			Plan Requirements		
- Traffic Study	☐	☐	1. Name of subdivision, north arrow, date, and scale	☒	☐
- Utility Study	☐	☐	2. Name of subdivision, north arrow, date, and scale	☒	☐
- Marker Study	☐	☐	3. Approximate location, width, and purpose of easements or restrictions	☐	☐
c) Name, address, phone for record owner and applicant	☒	☐	4. Streets on and adjacent to the tract.	☒	☐
d) Names and addresses of all consultants working on the project	☒	☐	5. Approximate location and size of existing utilities on and adjacent to the tract, including utility poles and hydrants (if none, so state)	☒	☐
e) Evidence of right, title, or interest in the property	☒	☐	6. Existing buildings, structures, or other improvements on the site	☒	☐
f) Evidence of payment of Sketch Plan fees and escrow deposit	☒	☐			
g) Any anticipated waiver requests (Section 908)					
Waivers from Submission Criteria. Will the applicant be requesting waivers from the "Submission information for which a Waiver May be Granted"?	☐	☐	7. Major natural features of the site, approximated by the applicant including wetlands, streams and ponds, floodplains, groundwater aquifers, treelines, significant wildlife habitat and fisheries, and any other important features.	☒	☐
- If yes, submit a letter with waivers being requested, along with a completed "Performance & design Standards Waiver Request Form.	☐	☐			
Waivers from Subdivision Performance Standards in Section 911 of the Land Use Ordinance.	☐	☐			
- If yes, submit a letter with the waivers being requested, along with a completed "Performance and Design Standards Waiver Request" form.	☐	☐	PDF Electronic Submission	☐	☐


The undersigned hereby makes an application to the Town of Windham for approval of the proposed project and declares the foregoing to be true and accurate to the best of his/her knowledge.



AGENT AUTHORIZATION

APPLICANT/ OWNER	Name	Kurt Christensen Custom Homes, Inc.		
PROPERTY DESCRIPTION	Physical Address	Highland Cliff Road	Map	7
			Lot	44 & 44E
APPLICANT'S AGENT INFORMATION	Name	Andrew S. Morrell		
	Phone	(207) 839-8250	Business Name & Mailing Address	BH2M 380B Main Street Gorham, ME 04038
	Fax	(207) 839-8250		
	Email	amorrell@bh2m.com		

Said agent(s) may represent me/us before Windham Town officers and the Windham Planning Board to expedite and complete the approval of the proposed development for this parcel.

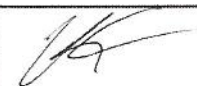


APPLICANT SIGNATURE

11/30/25
DATE

KURT CHRISTENSEN


PLEASE TYPE OR PRINT NAME HERE

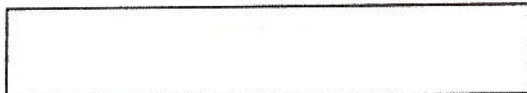

CO-APPLICANT SIGNATURE

DATE

PLEASE TYPE OR PRINT NAME HERE

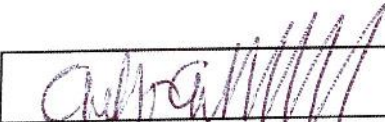

APPLICANT'S AGENT SIGNATURE

Andrew S. Morrell - BH2M

PLEASE TYPE OR PRINT NAME HERE

11/30/25
DATE

SKETCH PLAN MAJOR/MINOR SUBDIVISION APPLICATION REQUIREMENTS

Section 910 of the Land Use Ordinance

The submission shall contain, five (5) copies of the following information, including full plan sets. Along with one (1) electronic version of the entire submission unless a waiver of a submission requirement is granted.

The Sketch Plan document/map:

- A) Plan size: 24" X 36"
- B) Plan Scale: No greater 1":100'
- C) Title block: Applicant's name and address

- Name of the preparer of plans with professional information
- Parcel's tax map identification (map and lot) and street address, if available

- Complete application submission deadline: three (3) weeks prior to the desired Planning Board or Staff Review Committee meeting.
 - Five copies of the application and plans
 - Application Payment and Review Escrow
- Pre-submission meeting with the Town staff is required.
- Contact information:
 - Windham Planning Department (207) 894-5960, ext. 2
 - Steve Puleo, Town Planner sjpuleo@windhammaine.us
 - Amanda Lessard, Planning Director allessard@windhammaine.us

APPLICANT/PLANNER'S CHECKLIST FOR SKETCH PLAN REVIEW REQUIREMENTS

SUBMITTALS THAT THE TOWN PLANNER DEEMS INCOMPLETE IN CONTENT WILL NOT BE SCHEDULED FOR PLANNING BOARD REVIEW.

The following checklist includes items generally required for development by Windham's LAND USE ORDINANCE, Section 910. Due to projects specifics, are required to provide a complete and accurate set of plans, reports, and supporting documentation.

IT IS THE RESPONSIBILITY OF THE APPLICANT TO PRESENT A CLEAR UNDERSTANDING OF THE PROJECT.

NOTE TO APPLICANT: PRIOR TO THE SITE WALK, TEMPORARY MARKERS MUST BE ADEQUATELY PLACED THAT ENABLE THE PLANNING BOARD TO READILY LOCATE AND APPRAISE THE LAYOUT OF DEVELOPMENT (SEE RULES OF PLANNING BOARD FOR MORE SPECIFICS. PER SECTION 906.C.3.).


Submission Requirements:	Applicant	Staff		Applicant	Staff
a) Completed Sketch Plan Application form	☒	☐			
b) Proposed Project Conditions:					
- Condition of the site	☒	☐			
- Proposed use	☒	☐	h) Copy of portion of the USGS topographic map of the area, showing the boundaries of the proposed subdivision.	☒	☐
- Constraints/opportunities of the site	☒	☐	Copy of that portion of the Cumberland County Medium Intensity Soil Survey covering the proposed subdivision, showing the boundaries of the proposed subdivision Submit initialed form regarding additional fees, from applicant intro packet	☒	☐
Outline any of the follow			Plan Requirements		
- Traffic Study	☐	☐	1. Name of subdivision, north arrow, date, and scale	☒	☐
- Utility Study	☐	☐	2. Name of subdivision, north arrow, date, and scale	☒	☐
- Marker Study	☐	☐	3. Approximate location, width, and purpose of easements or restrictions	☐	☐
c) Name, address, phone for record owner and applicant	☒	☐	4. Streets on and adjacent to the tract.	☒	☐
d) Names and addresses of all consultants working on the project	☒	☐	5. Approximate location and size of existing utilities on and adjacent to the tract, including utility poles and hydrants (if none, so state)	☒	☐
e) Evidence of right, title, or interest in the property	☒	☐	6. Existing buildings, structures, or other improvements on the site	☒	☐
f) Evidence of payment of Sketch Plan fees and escrow deposit	☒	☐			
g) Any anticipated waiver requests (Section 908)					
Waivers from Submission Criteria. Will the applicant be requesting waivers from the "Submission information for which a Waiver May be Granted"?	☐	☐	7. Major natural features of the site, approximated by the applicant including wetlands, streams and ponds, floodplains, groundwater aquifers, treelines, significant wildlife habitat and fisheries, and any other important features.	☒	☐
- If yes, submit a letter with waivers being requested, along with a completed "Performance & design Standards Waiver Request Form.	☐	☐			
Waivers from Subdivision Performance Standards in Section 911 of the Land Use Ordinance.	☐	☐			
- If yes, submit a letter with the waivers being requested, along with a completed "Performance and Design Standards Waiver Request" form.	☐	☐	PDF Electronic Submission	☐	☐

The undersigned hereby makes an application to the Town of Windham for approval of the proposed project and declares the foregoing to be true and accurate to the best of his/her knowledge.

APPLICANT OR AGENT'S SIGNATURE

DATE

PLEASE TYPE OR PRINT THE NAME

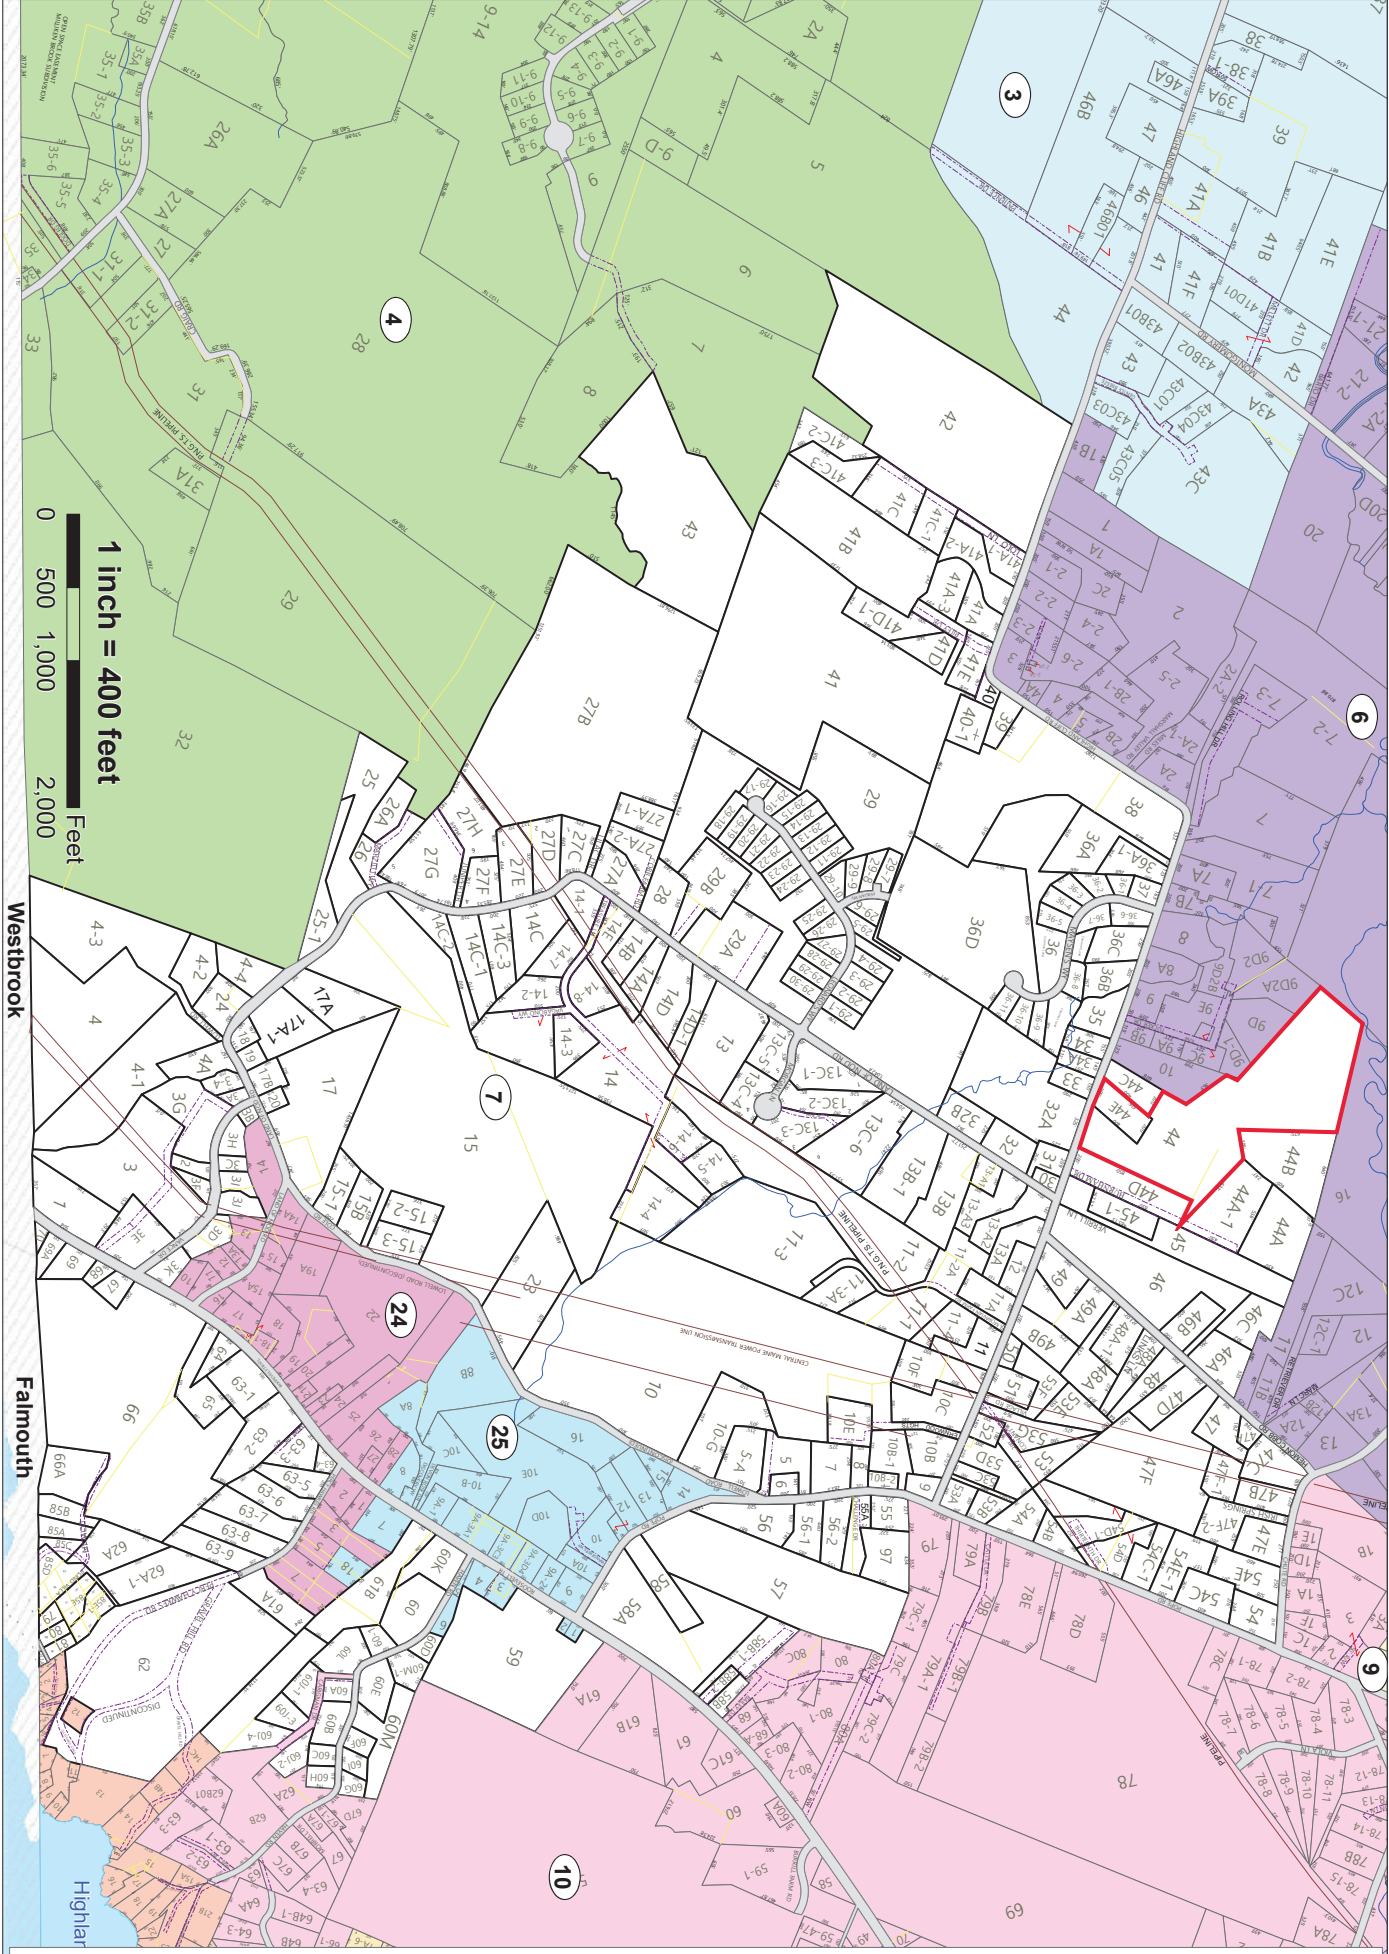

THESE MAPS ARE FOR ASSESSMENT PURPOSES ONLY AND ARE NOT FOR CONVEYANCE.

**TOWN OF WINDHAM
CUMBERLAND COUNTY, MAINE
2021 PROPERTY MAPS**

SOURCES:
Windham Assessor's Office
Completion Date: April 1, 2021
Originated by: Windham Assessing
Updated by: Steve Harmon
Printed on: March 4, 2022


Legend

LAYER

- Auditing/Scan Period
- Cemetery
- Condensate
- Fertilized
- Herb
- M₂ Out-pit Area
- RONI Element
- RONI Element PRO
- Shrub
- Tall Tree
- Utility Lane

☐ Subject Map


Map 7

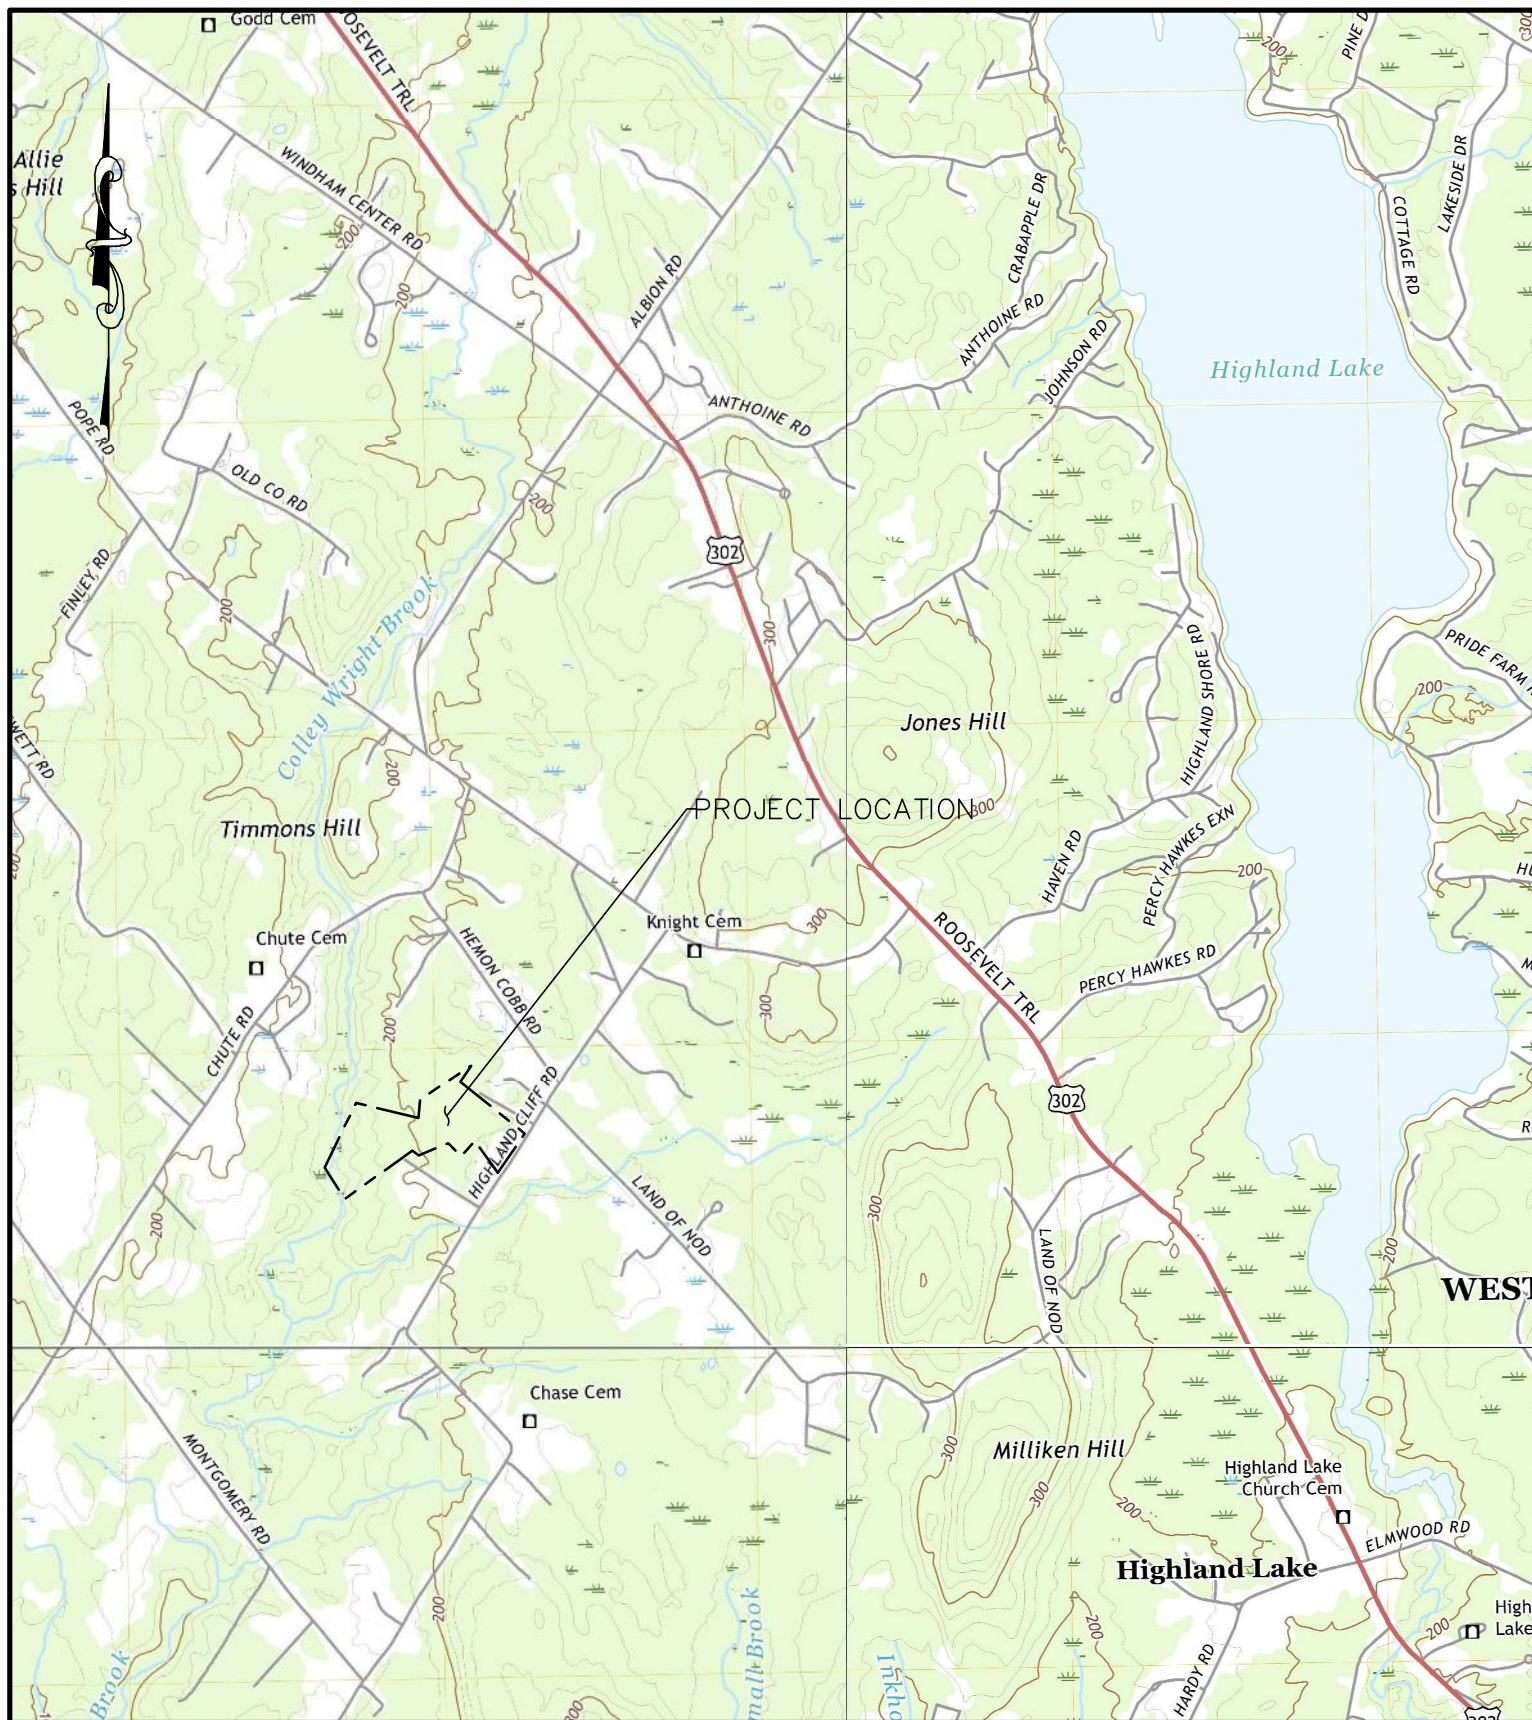

REFERENCES:

1. USGS QUADRANGLE CUMBERLAND, ME 2021
2. USGS QUADRANGLE WATERBORO, ME 2021
3. USGS QUADRANGLE NORTH WINDHAM, ME 2021
4. USGS QUADRANGLE PORTLAND WEST, ME 2021

Scale: 1" = 2000'

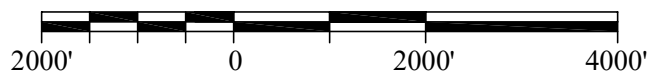


BH2M

Berry, Huff, McDonald, Milligan Inc.
Engineers, Surveyors

380B Main Street
Gorham, Maine 04038

Tel. (207) 839-2771
Fax (207) 839-8250

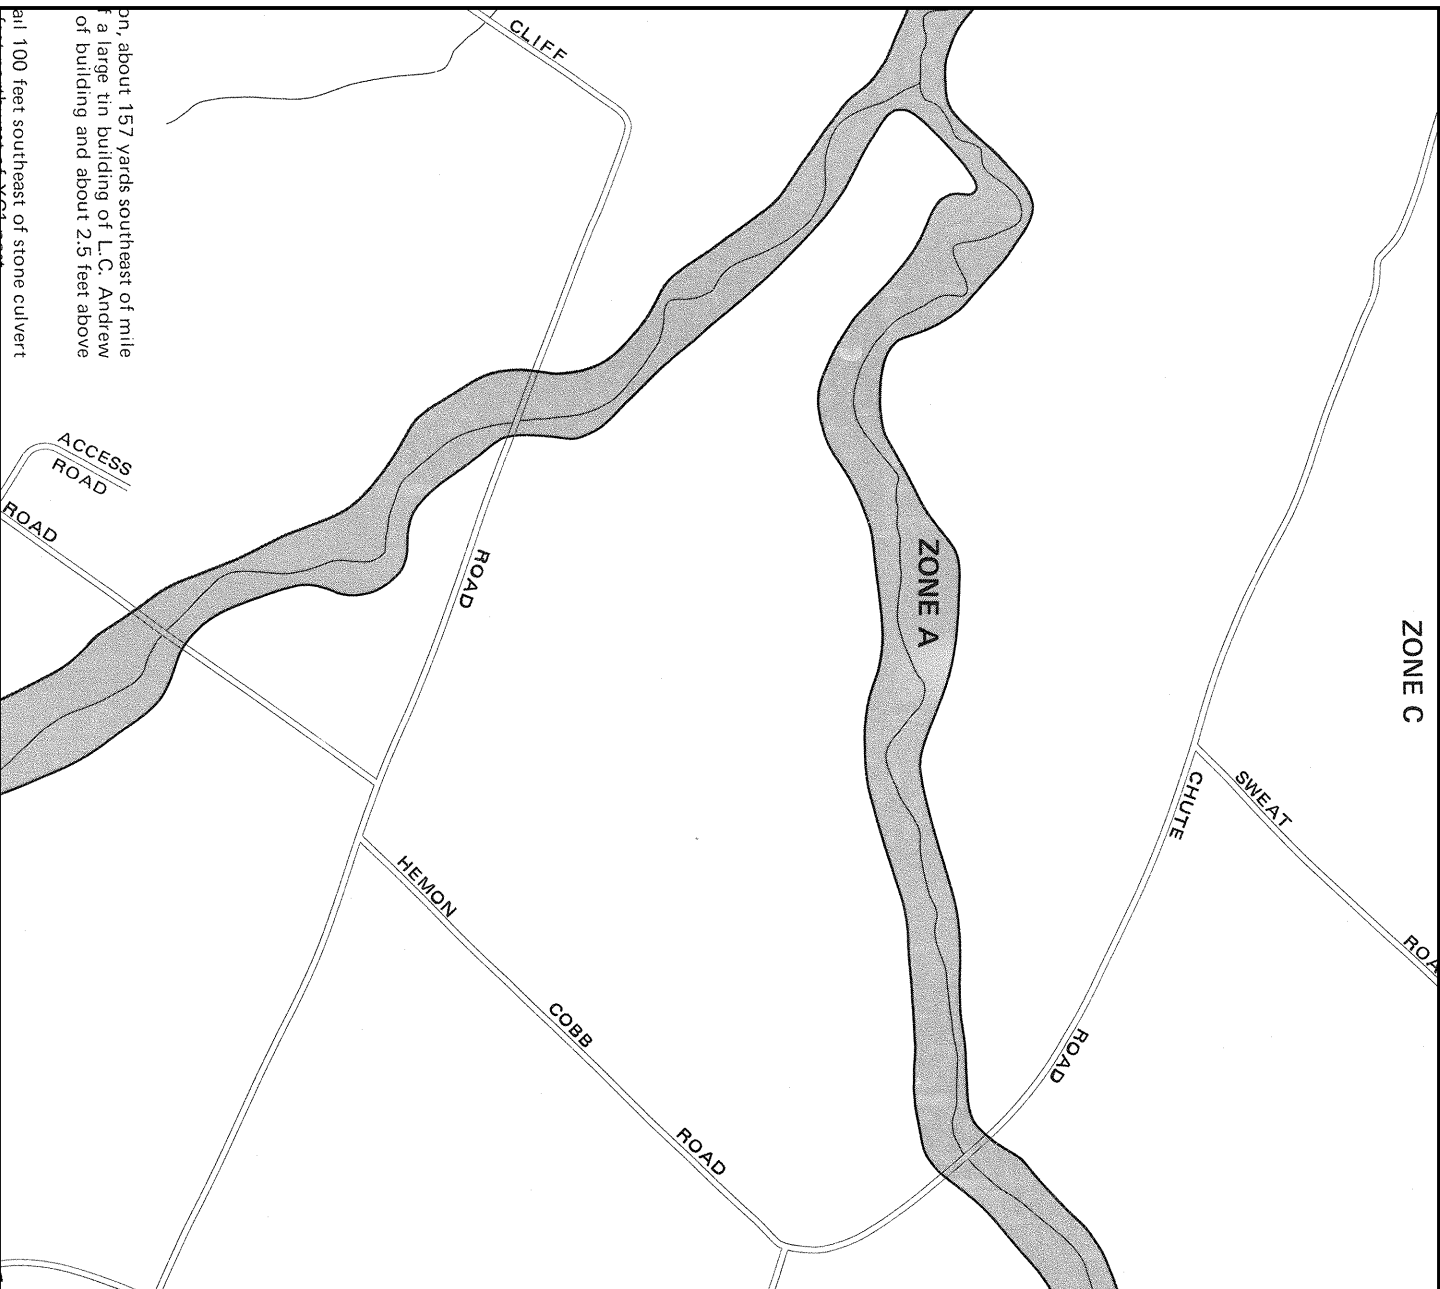

on, about 157 yards southeast of mile
 a large tin building of L.C. Andrew
 of building and about 2.5 feet above
 all 100 feet southeast of stone culvert



APPROXIMATE SCALE



NATIONAL FLOOD INSURANCE PROGRAM

FIRM
 FLOOD INSURANCE RATE MAP

TOWN OF
 WINDHAM, MAINE
 CUMBERLAND COUNTY

PANEL 30 OF 35
 (SEE MAP INDEX FOR PANELS NOT PRINTED)

COMMUNITY-PANEL NUMBER
 230189 0030 B


EFFECTIVE DATE:
 SEPTEMBER 2, 1981

federal emergency management agency
 federal insurance administration




This is an official copy of a portion of the above referenced flood map. It was extracted using F-MIT On-Line. This map does not reflect changes or amendments which may have been made subsequent to the date on the title block. For the latest product information about National Flood Insurance Program flood maps check the FEMA Flood Map Store at www.msc.fema.gov

Hydrologic Soil Group—Cumberland County and Part of Oxford County, Maine

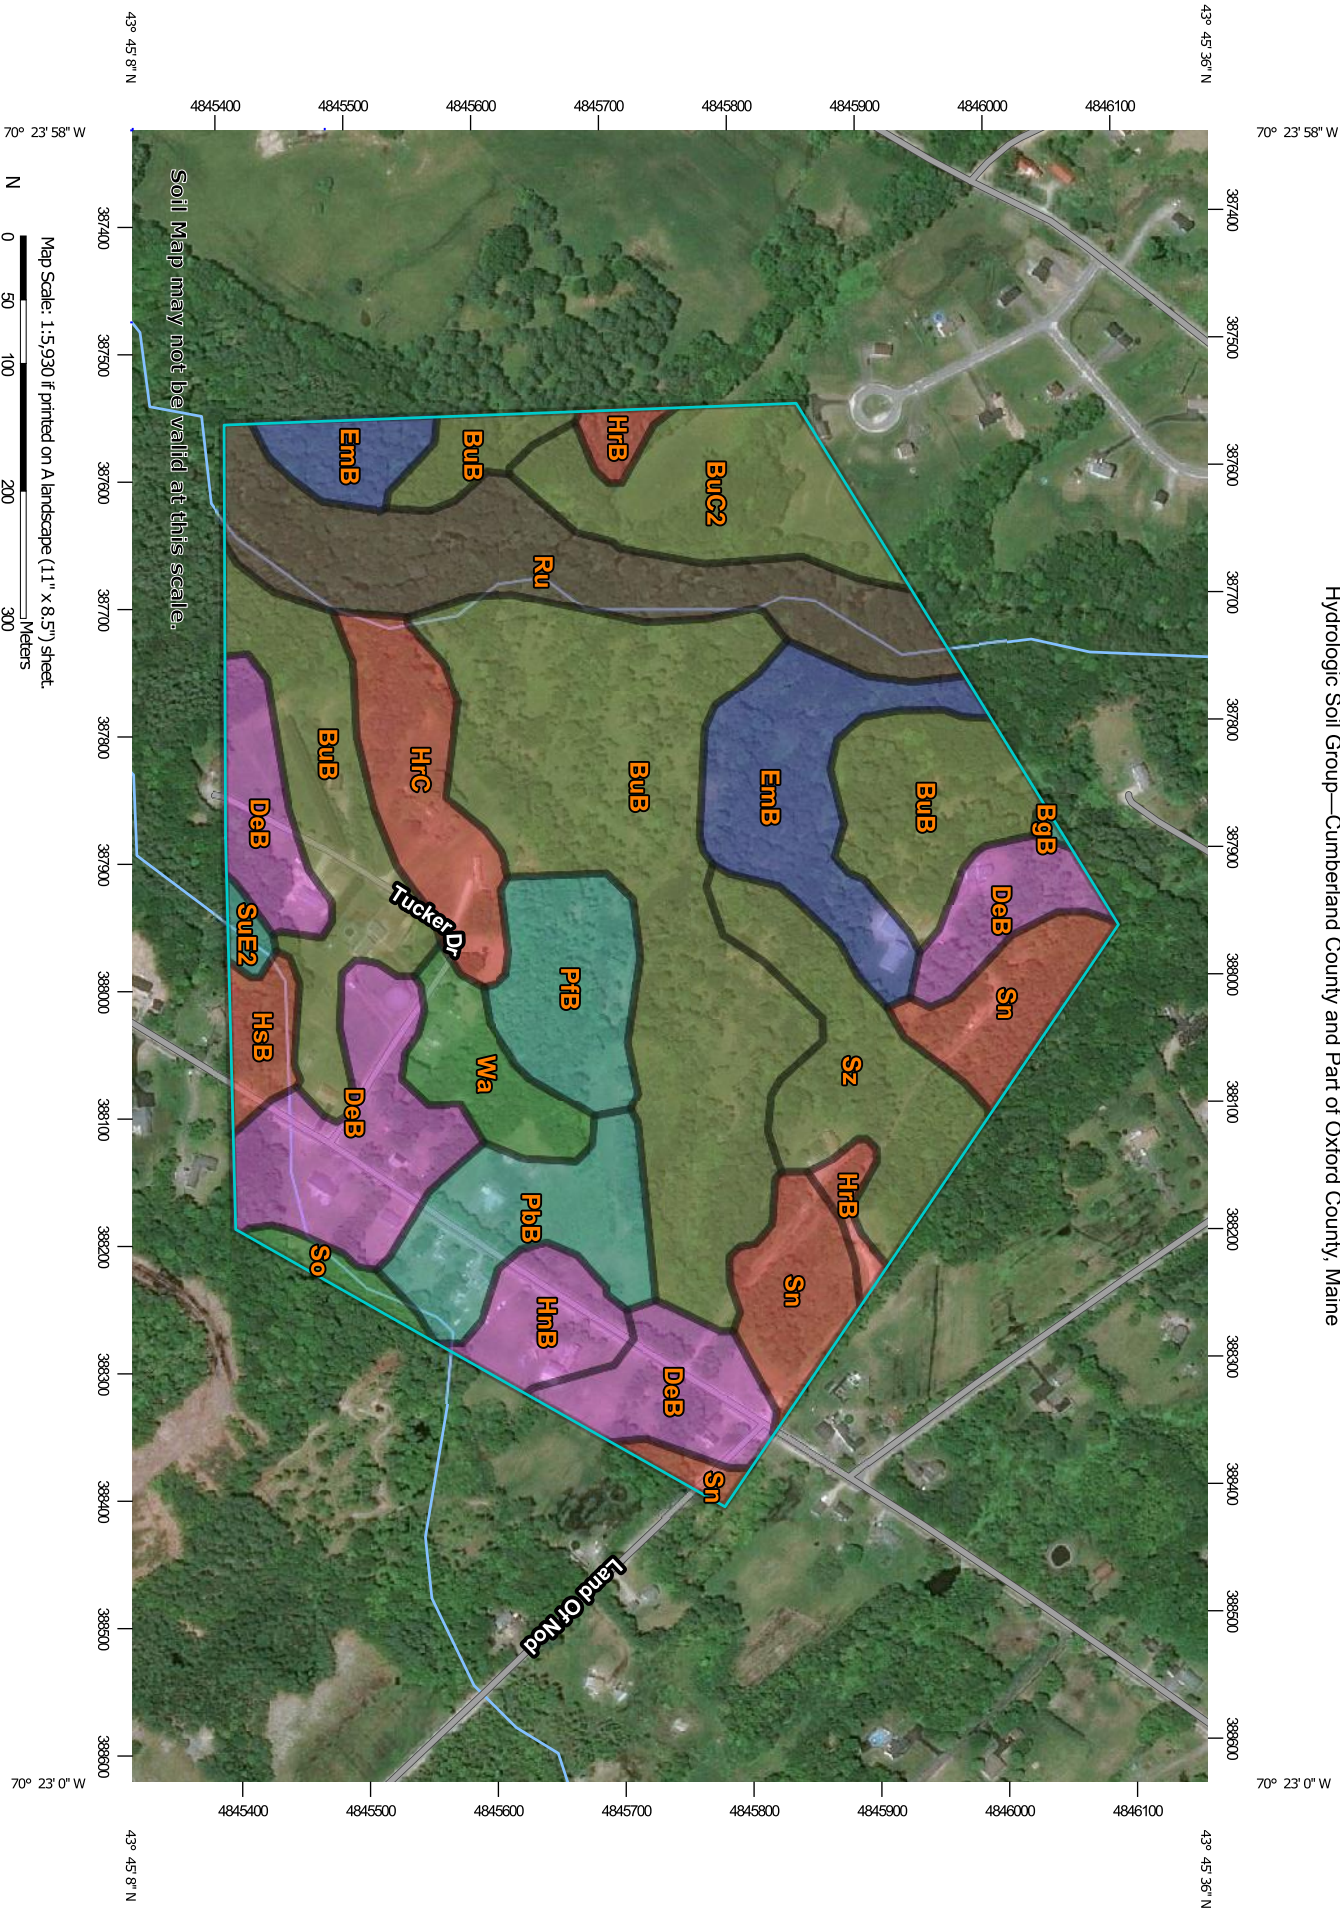

MAP LEGEND

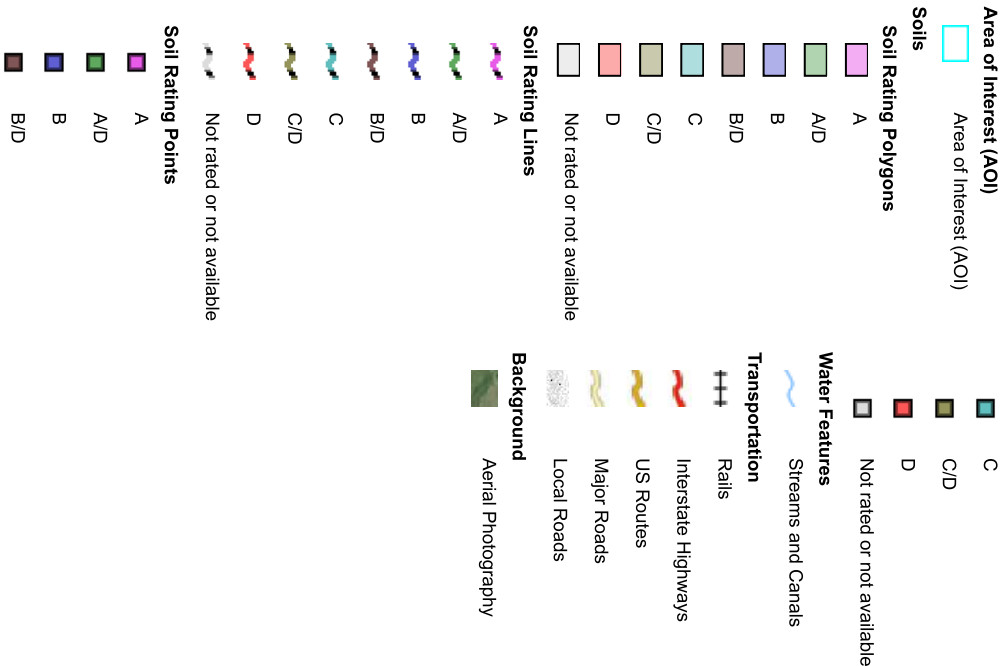

MAP INFORMATION

The soil surveys that comprise your AOI were mapped at 1:24,000.

Warning: Soil Map may not be valid at this scale.

Enlargement of maps beyond the scale of mapping can cause misunderstanding of the detail of mapping and accuracy of soil line placement. The maps do not show the small areas of contrasting soils that could have been shown at a more detailed scale.

Please rely on the bar scale on each map sheet for map measurements.

Source of Map: Natural Resources Conservation Service
Web Soil Survey URL:
Coordinate System: Web Mercator (EPSG:3857)

Maps from the Web Soil Survey are based on the Web Mercator projection, which preserves direction and shape but distorts distance and area. A projection that preserves area, such as the Albers equal-area conic projection, should be used if more accurate calculations of distance or area are required.

This product is generated from the USDA-NRCS certified data as of the version date(s) listed below.

Soil Survey Area: Cumberland County and Part of Oxford County, Maine
Survey Area Data: Version 17, Jun 5, 2020

Soil map units are labeled (as space allows) for map scales 1:50,000 or larger.

Date(s) aerial images were photographed: Jun 7, 2019—Jul 2, 2019

The orthophoto or other base map on which the soil lines were compiled and digitized probably differs from the background imagery displayed on these maps. As a result, some minor shifting of map unit boundaries may be evident.



Hydrologic Soil Group

Map unit symbol	Map unit name	Rating	Acres in AOI	Percent of AOI
BgB	Nicholville very fine sandy loam, 0 to 8 percent slopes	C	0.1	0.1%
BuB	Lamoine silt loam, 3 to 8 percent slopes	C/D	32.4	30.0%
BuC2	Buxton silt loam, 8 to 15 percent slopes	C/D	6.3	5.8%
DeB	Deerfield loamy fine sand, 3 to 8 percent slopes	A	14.3	13.3%
EmB	Elmwood fine sandy loam, 0 to 8 percent slopes	B	8.2	7.6%
HnB	Hinckley-Suffield complex, 3 to 8 percent slopes	A	2.5	2.4%
HrB	Lyman-Tunbridge complex, 0 to 8 percent slopes, rocky	D	1.3	1.2%
HrC	Lyman-Tunbridge complex, 8 to 15 percent slopes, rocky	D	4.8	4.5%
HsB	Lyman-Abram complex, 0 to 8 percent slopes, very rocky	D	1.5	1.3%
PbB	Paxton fine sandy loam, 3 to 8 percent slopes	C	5.1	4.7%
PfB	Paxton very stony fine sandy loam, 3 to 8 percent slopes	C	4.4	4.1%
Ru	Rumney fine sandy loam, 0 to 3 percent slopes, frequently flooded	B/D	10.2	9.4%
Sn	Scantic silt loam, 0 to 3 percent slopes	D	6.4	5.9%
So	Scarboro sandy loam	A/D	0.8	0.7%
SuE2	Suffield silt loam, 25 to 45 percent slopes, eroded	C	0.5	0.4%
Sz	Swanton fine sandy loam	C/D	6.3	5.9%
Wa	Walpole fine sandy loam	A/D	2.8	2.6%
Totals for Area of Interest			107.9	100.0%



Description

Hydrologic soil groups are based on estimates of runoff potential. Soils are assigned to one of four groups according to the rate of water infiltration when the soils are not protected by vegetation, are thoroughly wet, and receive precipitation from long-duration storms.

The soils in the United States are assigned to four groups (A, B, C, and D) and three dual classes (A/D, B/D, and C/D). The groups are defined as follows:

Group A. Soils having a high infiltration rate (low runoff potential) when thoroughly wet. These consist mainly of deep, well drained to excessively drained sands or gravelly sands. These soils have a high rate of water transmission.

Group B. Soils having a moderate infiltration rate when thoroughly wet. These consist chiefly of moderately deep or deep, moderately well drained or well drained soils that have moderately fine texture to moderately coarse texture. These soils have a moderate rate of water transmission.

Group C. Soils having a slow infiltration rate when thoroughly wet. These consist chiefly of soils having a layer that impedes the downward movement of water or soils of moderately fine texture or fine texture. These soils have a slow rate of water transmission.

Group D. Soils having a very slow infiltration rate (high runoff potential) when thoroughly wet. These consist chiefly of clays that have a high shrink-swell potential, soils that have a high water table, soils that have a claypan or clay layer at or near the surface, and soils that are shallow over nearly impervious material. These soils have a very slow rate of water transmission.

If a soil is assigned to a dual hydrologic group (A/D, B/D, or C/D), the first letter is for drained areas and the second is for undrained areas. Only the soils that in their natural condition are in group D are assigned to dual classes.

Rating Options

Aggregation Method: Dominant Condition

Component Percent Cutoff: None Specified

Tie-break Rule: Higher




WARRANTY DEED
(Maine Statutory Short Form)

DLN: 1002140134944

JUDITH E. BUTTS, individual with a mailing address of 40 Highland Cliff Road, Windham, ME 04062, for consideration paid, hereby grants to **KURT CHRISTENSEN CUSTOM HOMES, INC.**, a Maine corporation with a mailing address of 292 North West River Road, Sebago, ME 04029, with Warranty Covenants, the land in the Town of Windham, County of Cumberland and State of Maine, as more fully described in **SCHEDULE A** attached here to and incorporated herein by reference.

Also hereby conveying all rights, easements, privileges, and appurtenances belonging to the premises hereinabove described.

Dated this 8th day of March, 2021.

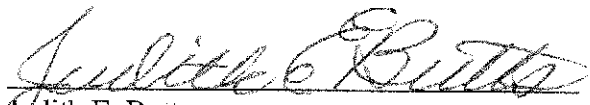

Judith E. Butts

STATE OF MAINE
CUMBERLAND, SS.

March 8, 2021

Personally appeared before me the above named Judith E. Butts, known to me (or satisfactorily proven) to be the person whose name is subscribed to the within instrument, and acknowledged the foregoing instrument to be her free act and deed

Before me

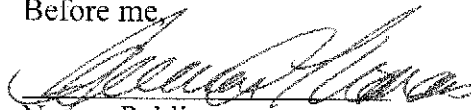

Notary Public

Printed Name:

Jennifer E. Thomas
Attorney-at-Law
Maine Bar #9515

SCHEDULE A

A certain lot or parcel of land, situated in Windham, County of Cumberland, and State of Maine, with any buildings thereon, bounded and described as follows, to wit: Beginning at the easterly corner of land now or formerly of George H. Stevens on the westerly side of the road leading past the house now or formerly of said George H. Stevens, now called Highland Cliff Road; thence westerly by said land now or formerly of said Stevens; thence southwesterly by said land now or formerly of said Stevens and land now or formerly of Mrs. William F. Spear; thence northwesterly and southwesterly by said land now or formerly of said Spear to land now or formerly of Levi W. Sawyer; thence northwesterly by land now or formerly of said Sawyer to land now or formerly of Hiram C. Hawkes; thence northeasterly by land now or formerly of said H. C. Hawkes and land now or formerly of Ellsworth Cobb to land now or formally of H. T. Morrill; then southeasterly by land now or formerly of said Morrill to the said road leading past the house now or formally of said George H. Stevens, now called Highland Cliff Road; thence southwesterly by last mentioned road to the point of beginning.

EXCEPTING, however, a parcel of land conveyed to Orren G. Pendexter by Mabel G. Pendexter by deed dated October 7, 1946 and recorded in the Cumberland County Registry of Deeds in Book 1841, Page 394, and by deed from said Mabel G. Pendexter to Claire F. Lowell, et al. dated August 11, 1954 and recorded in said Registry in Book 2195, Page 112, and also deed from Milton Dexter to said Claire F. Lowell et al. dated December 14, 1956, and also by deed of approximately one-half acre of land situated at the southeasterly corner of the Highland Cliff Road and the Shaw Road, so called, now or formerly owned by Edna Libby.

FURTHER EXCEPTING a parcel of land conveyed to Reginald F. Butts and Tamura T. Butts by Judith E. Butts and Richard E. Butts by Warranty Deed dated October 17, 1986 and recorded in the Cumberland County Registry of Deeds in Book 7444, Page 76.

FURTHER EXCEPTING a parcel of land conveyed to Scott R. Butts by Judith E. Butts and Richard E. Butts by Warranty Deed dated September 12, 1989 and recorded in the Cumberland County Registry of Deeds in Book 8907, Page 292, as corrected by the Warranty Deed dated March 11, 1990 and recorded in the Cumberland County Registry of Deeds in Book 9106, Page 323.

FURTHER EXCEPTING, however, the following described parcel conveyed to Eliot R. Butts by Judith Butts and Richard Butts by deed dated September 24, 2019 and recorded in said Registry in Book 36495, Page 92: A certain lot or parcel of land located on the west side of Highland Cliff Road in the Town of Windham, County of Cumberland and State of Maine, bounded and described as follows: BEGINNING at a point on the northwesterly sideline of Highland Cliff Road, at its intersection with the northeasterly corner of land now or formerly of Rachel Tracy (28653/56), and the southerly corner of the parcel herein described; THENCE running in a northeasterly direction along said road a distance of two hundred (200) feet to a point; THENCE running in a northwesterly direction parallel with, and maintaining a distance of two hundred (200) feet from, the northeasterly boundary line of said Tracy, a distance of four hundred (400) feet to a point; THENCE continuing along the previous course in a northwesterly direction a distance of thirty-five and six tenths (35.60) feet to a point; THENCE running in a southwesterly direction a distance of two hundred (200) feet to a point, said point being thirty-

five and six tenths (35.60) feet northwesterly from the northerly corner of said Tracy as projected along the same course as the northeasterly boundary of said Tracy; THENCE running in a southeasterly direction a distance of thirty-five and six tenths (35.60) feet to the northerly corner of said Tracy; THENCE continuing in a southeasterly direction along the previous course, and along the northeasterly boundary of said Tracy, a distance of forty (400) feet to the POINT OF BEGINNING. Said parcel contains two (2.00) acres.

Meaning and intending to describe the balance of the premises described indeed of Judith E. Butts to Judith E. Butts and Richard E. Butts (deceased October 8, 2019) as joint tenants by deed recorded April 18, 1986 in the Cumberland County Registry of Deeds in Book 7140, Page 306.



MARK HAMPTON ASSOCIATES, INC.

SOIL EVALUATION • WETLAND DELINEATIONS • SOIL SURVEYS • WETLAND PERMITTING

7048

Highland Cliff Road
Windham
Kurt Christensen

Soil Narrative Report

DATE: Soil Profiles observed on May 3, 2022

BASE MAP: Base plan provided by BH2M. Scale
1 inch equals 100 feet and two foot contours.

GROUND CONTROL: Soil survey boundaries located by Mark Hampton Associates,
Inc. for Class B Soil Survey



Class B-High Intensity Soil Survey (Minimum Standards)


Mapping units of 1 acre or less.
Scale of 1"= 200 feet or larger.
Up to 25% inclusions in mapping units of which no more than 15% may be dissimilar soils.
Ground Control – test pits located by means of compass by chaining, pacing or taping from know survey control points
Base Map –2 foot contour intervals

Provided:

Mapping units of 1/2 acre or larger
Base map scale of 1"= 100 feet.
Up to 25 percent inclusions in mapping units of which no more than 15 percent is dissimilar soils.
Baseline information and test pits located by pacing and taping from know survey control points.
Ground topographic survey with two foot contours and ground control provided.

The accompanying soil profile descriptions, soil map, and this soil narrative report were done in accordance with the standards adopted by the Maine Association of Professional Soil Scientists, and the Maine Board of Certification of Geologists and Soil Scientists.

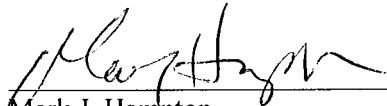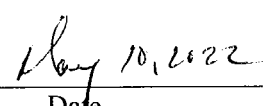 C.S.S. #216, L.S.E. #263 
Mark J. Hampton Date

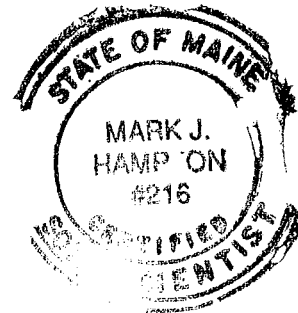



MARK HAMPTON ASSOCIATES, INC.

SOIL EVALUATION • WETLAND DELINEATIONS • SOIL SURVEYS • WETLAND PERMITTING

7048

Highland Cliff Road
Windham
Kurt Christensen

Dixfield (Aquic Haplorthods)

SETTING

PARENT MATERIAL:	Derived from compact loamy glacial till.
LANDFORM:	Till plains, hills and ridges.
POSITION IN LANDSCAPE:	Plains and middle levels.
SLOPE GRADIENT RANGES:	(A) 0-3%

COMPOSITION AND SOIL CHARACTERISTICS

DRAINAGE CLASS:	Moderately well drained with a perched watertable from 1.0 to 2.0 feet below the surface at some time from October to May or during periods of heavy precipitation.
-----------------	---

TYPICAL PROFILE:	<u>Surface Layer:</u>	Dark brown, stony sandy loam, 0-7"
	<u>Subsurface Layer:</u>	Brown, sandy loam, 7-20"
	<u>Subsoil Layer:</u>	Olive brown, stony sandy loam 16-31"
	<u>Substratum:</u>	Olive gray, stony sandy loam, 25-65"

HYDROLOGIC GROUP:	Group C
SURFACE RUNOFF:	Moderately Rapid
PERMEABILITY:	Moderate in solum, slow in substratum
DEPTH TO BEDROCK:	Greater than 65 inches
HAZARD TO FLOODING:	None

INCLUSIONS

(Within Mapping Unit)

CONTRASTING:	Colonel, Brayton, Buxton
--------------	--------------------------

USE AND MANAGEMENT

Development: There are few limiting factors for building site development



MARK HAMPTON ASSOCIATES, INC.

SOIL EVALUATION • WETLAND DELINEATIONS • SOIL SURVEYS • WETLAND PERMITTING

7048

Highland Cliff Road
Windham
Kurt Christensen

Colonel
(Aquic Haplorthods)

SETTING

PARENT MATERIAL:	Derived from dense, loamy glacial till
LANDFORM:	Drumlins and Sideslopes of glaciated uplands
POSITION IN LANDSCAPE:	Mid-positions on landform
SLOPE GRADIENT RANGES:	(D) 15-25%

COMPOSITION AND SOIL CHARACTERISTICS

DRAINAGE CLASS:	Somewhat poorly drained with a perched watertable from 1.0 to 2.0 feet below the surface at some time from October to May or during periods of heavy precipitation.	
TYPICAL PROFILE:	<u>Surface Layer:</u>	Dk gray brown, stony sandy loam 0-3"
	<u>Subsurface Layer:</u>	Dark Brown, stony sandy loam, 3-12"
	<u>Subsoil Layer:</u>	Olive Brown, stony sandy loam, 12-18"
	<u>Substratum:</u>	Olive, stony, sandy loam, 18-65"
HYDROLOGIC GROUP:	Group C	
SURFACE RUNOFF:	Moderate to moderately slow	
PERMEABILITY:	Moderate and moderately slow	
DEPTH TO BEDROCK:	Greater than 65 inches	
HAZARD TO FLOODING:	None	

INCLUSIONS

(Within Mapping Unit)

CONTRASTING: Dixfield, Brayton, Lyman-Tunbridge

USE AND MANAGEMENT

Development: The limiting factor for building site development is wetness due to the presence of a high watertable for a portion of the year. Proper foundation drainage or site modification is recommended.



MARK HAMPTON ASSOCIATES, INC.

SOIL EVALUATION • WETLAND DELINEATIONS • SOIL SURVEYS • WETLAND PERMITTING

7048

Highland Cliff Road
Windham
Kurt Christensen

Brayton (Aeric Epiaquepts)

SETTING

PARENT MATERIAL:	Derived from dense glacial till
LANDFORM:	Toeslopes and depressions in glaciated uplands
POSITION IN LANDSCAPE:	Lower positions on landform
SLOPE GRADIENT RANGES:	(A) 0-3%

COMPOSITION AND SOIL CHARACTERISTICS

DRAINAGE CLASS:	Poorly drained with a perched watertable from 0.0 to 1.0 feet below the surface at some time from October to May or during periods of heavy precipitation.
TYPICAL PROFILE:	<u>Surface Layer:</u> Dk gray, fine sandy loam 0-5", <u>Subsurface Layer:</u> Gray fine sandy loam, 5-15", <u>Subsoil Layer:</u> Grayish brown fine sandy loam, 15-24" <u>Substratum:</u> Olive fine sandy loam, 24-65",
HYDROLOGIC GROUP:	Group C
SURFACE RUNOFF:	Moderate to moderately slow
PERMEABILITY:	Moderate and moderately slow
DEPTH TO BEDROCK:	Greater than 65 inches
HAZARD TO FLOODING:	None

INCLUSIONS (Within Mapping Unit)

CONTRASTING:	Colonel, Dixfield
--------------	-------------------

USE AND MANAGEMENT

Development: The limiting factor for building site development is wetness due to the presence of an extremely high watertable for a portion of the year. This soil is not suitable for development without alteration, which may require additional permitting.



MARK HAMPTON ASSOCIATES, INC.

SOIL EVALUATION • WETLAND DELINEATIONS • SOIL SURVEYS • WETLAND PERMITTING

7048
Highland Cliff Road
Windham
Kurt Christensen

Buxton
(Aquic Dystric Eutrochrepts)

SETTING

PARENT MATERIAL:	Derived from glaciomarine or glaciolaucustrine sediments
LANDFORM:	Coastal lowlands and river valleys
POSITION IN LANDSCAPE:	Intermediate positions on landform
SLOPE GRADIENT RANGES:	(B) 3-8 %, (C) 8-15%, (D) 15-25%

COMPOSITION AND SOIL CHARACTERISTICS

DRAINAGE CLASS:	Moderately well drained with a perched watertable from 1.5 to 3.0 feet below the surface at some time from November to May or during periods of heavy precipitation.	
TYPICAL PROFILE:	<u>Surface Layer:</u>	Dark Brown, fine sandy loam 0-7"
	<u>Subsurface Layer:</u>	Olive brown, silt loam, 8-15"
	<u>Subsoil Layer:</u>	Olive gray silty clay loam, 15-32"
	<u>Substratum:</u>	Gray silty clay loam +32"
HYDROLOGIC GROUP:	Group C	
SURFACE RUNOFF:	Moderate to moderately slow	
PERMEABILITY:	Slow to very slow	
DEPTH TO BEDROCK:	Greater than 60 inches	
HAZARD TO FLOODING:	None	

INCLUSIONS (Within Mapping Unit)

CONTRASTING:	Scantic, Elmwood, Lamoine
--------------	---------------------------

USE AND MANAGEMENT

Development: The limiting factor for building site development is wetness due to the presence of a high watertable for a portion of the year. Proper foundation drainage or site modification is recommended.

P.O. BOX 1931 • PORTLAND, ME 04104-1931 • 207-756-2900 • mhamoto1@maine.rr.com

Quality services that meet your deadline



MARK HAMPTON ASSOCIATES, INC.

SOIL EVALUATION • WETLAND DELINEATIONS • SOIL SURVEYS • WETLAND PERMITTING

7048

Highland Cliff Road
Windham
Kurt Christensen

Scantic
(Aquic Haplorthod)

SETTING

PARENT MATERIAL:	Derived from glaciomarine or glaciolaucustrine sediments
LANDFORM:	Coastal lowlands and river valleys
POSITION IN LANDSCAPE:	Lower positions on landform
SLOPE GRADIENT RANGES:	(A) 0-3%, (B) 3-8%

COMPOSITION AND SOIL CHARACTERISTICS

DRAINAGE CLASS:	Poorly drained with a perched watertable from 0.0 to 1.0 feet below the surface at some time from October to May or during periods of heavy precipitation.								
TYPICAL PROFILE:	<table><tbody><tr><td><u>Surface Layer:</u></td><td>Dark grayish brown, silt loam 0-9"</td></tr><tr><td><u>Subsurface Layer:</u></td><td>Olive gray silt loam, 9-16"</td></tr><tr><td><u>Subsoil Layer:</u></td><td>Olive silty clay loam, 16-29"</td></tr><tr><td><u>Substratum:</u></td><td>Olive gray clay loam, 29-65"</td></tr></tbody></table>	<u>Surface Layer:</u>	Dark grayish brown, silt loam 0-9"	<u>Subsurface Layer:</u>	Olive gray silt loam, 9-16"	<u>Subsoil Layer:</u>	Olive silty clay loam, 16-29"	<u>Substratum:</u>	Olive gray clay loam, 29-65"
<u>Surface Layer:</u>	Dark grayish brown, silt loam 0-9"								
<u>Subsurface Layer:</u>	Olive gray silt loam, 9-16"								
<u>Subsoil Layer:</u>	Olive silty clay loam, 16-29"								
<u>Substratum:</u>	Olive gray clay loam, 29-65"								
HYDROLOGIC GROUP:	Group D								
SURFACE RUNOFF:	Moderate to moderately slow								
PERMEABILITY:	Slow to very slow								
DEPTH TO BEDROCK:	Greater than 65 inches								
HAZARD TO FLOODING:	None								

INCLUSIONS

(Within Mapping Unit)

CONTRASTING: Lamoine, Buxton, Lyman-Tunbridge

USE AND MANAGEMENT

Development: The limiting factor for building site development is wetness due to the presence of a high watertable for a portion of the year. Proper foundation drainage or site modification is recommended.

SOIL PROFILE / CLASSIFICATION INFORMATION

SOIL SCIENTIST DESCRIPTION
OF SOIL CONDITIONS AT PROJECT SITESProject Name:
Highland Cliff RoadApplicant Name:
Kurt ChristensenProject Location (municipality):
GorhamExploration Symbol # SS-1 ☐ Test Pit ☒ Boring ☐ Probe
" Organic horizon thickness Ground surface elev. _____
" Depth: ☒ of exploration, or ☐ to refusal

Horizon	Color	Texture	Structure	Consistence	Redox
0	O/A	Dark Brw	F. Sandy Loam	Fine Grandular	Very Friable
10	Bhs	Red Brown	Fine Sandy Loam	Fine Grandular	Friable
20	Bs	Brown	Sandy Loam	Fine Grand	Firm
30					Common and Distinct
40	C	Olive	Sandy Loam	Coarse Prism	Very Firm
50					
60					

Depth below mineral soil horizon (inches)

Soil
Details

Soil Series/Phase Name: Dixfield		Limiting Factor 18 " Depth		☒ Groundwater ☐ Restrictive Layer ☐ Bedrock
Drainage Class ☐ ED ☐ SED ☐ WD ☒ MWD ☐ SPD ☐ PD ☐ VPD		Slope 4 Percent	Hydric Soil ☒ No ☐ Yes	Hydrologic Soil Group

Exploration Symbol # SS-2 ☐ Test Pit ☒ Boring ☐ Probe
" Organic horizon thickness Ground surface elev. _____
" Depth: ☒ of exploration, or ☒ to refusal

Horizon	Color	Texture	Structure	Consistence	Redox
0	O/A	Black	F. Sandy Loam	Fine Grandul	Friable
10	Bg	Gray Brown	Fine Sandy Loam	Sub Ang Blocky	Friable
20	BC	Yellow Brown	Sandy Loam	Thin Platy	Firm
30					Common and Distinct
40	C	Olive	Sandy Loam	Medium Platy	Very Firm
50					
60					

Depth below mineral soil horizon (inches)

Soil
Details

Soil Series/Phase Name: Brayton		Limiting Factor 6 " Depth		☒ Groundwater ☐ Restrictive Layer ☐ Bedrock
Drainage Class ☐ ED ☐ SED ☐ WD ☐ MWD ☐ SPD ☒ PD ☐ VPD		Slope 2 Percent	Hydric Soil ☐ No ☒ Yes	Hydrologic Soil Group

Exploration Symbol # SS-3 ☐ Test Pit ☒ Boring ☐ Probe
" Organic horizon thickness Ground surface elev. _____
" Depth: ☒ of exploration, or ☐ to refusal

Horizon	Color	Texture	Structure	Consistence	Redox
0	O/A	Black	F. Sandy Loam	Fine Grandul	Friable
10	Bg	Gray Brown	Fine Sandy Loam	Sub Ang Blocky	Friable
20	BC	Brown	Sandy Loam	Thin Platy	Firm
30	C	Olive	Sandy Loam	Medium Platy	Very Firm
40					
50					
60					

Depth below mineral soil horizon (inches)

Soil
Details

Soil Series/Phase Name: Brayton		Limiting Factor 6 " Depth		☒ Groundwater ☐ Restrictive Layer ☐ Bedrock
Drainage Class ☐ ED ☐ SED ☐ WD ☐ MWD ☐ SPD ☒ PD ☐ VPD		Slope 2 Percent	Hydric Soil ☒ No ☐ Yes	Hydrologic Soil Group

Exploration Symbol # SS-4 ☐ Test Pit ☒ Boring ☐ Probe
" Organic horizon thickness Ground surface elev. _____
" Depth: ☐ of exploration, or ☐ to refusal


Horizon	Color	Texture	Structure	Consistence	Redox
0	O/A	Dark Brown	Sandy Loam	Fine Grandul	Very Friable
10	Bhs	Red Brown	Sandy Loam	Fine Grandul	Friable
20	Bs	Brown	Sandy Loam	Grandul	Firm
30	C	Olive	Sandy Loam	Coarse Prism	Very Firm
40					Common and Distinct
50					
60					

Depth below mineral soil horizon (inches)

Soil
Details

Soil Series/Phase Name: Dixfield		Limiting Factor 16 " Depth		☒ Groundwater ☐ Restrictive Layer ☐ Bedrock
Drainage Class ☐ ED ☐ SED ☐ WD ☒ MWD ☐ SPD ☐ PD ☐ VPD		Slope 2 Percent	Hydric Soil ☐ No ☒ Yes	Hydrologic Soil Group

SOIL SCIENTIST INFORMATION AND SIGNATURE

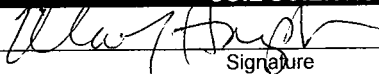
Signature
Mark J. Hampton
Name Printed

5/10/2022

Date

216

SS License No.



SOIL PROFILE / CLASSIFICATION INFORMATION

SOIL SCIENTIST DESCRIPTION
OF SOIL CONDITIONS AT PROJECT SITESProject Name:
Highland Cliff RoadApplicant Name:
Kurt ChristensenProject Location (municipality):
Gorham

Exploration Symbol # SS-5 ☐ Test Pit ☒ Boring ☐ Probe
 " Organic horizon thickness Ground surface elev. _____
 " Depth: ☒ of exploration, or ☐ to refusal

Horizon	Color	Texture	Structure	Consistence	Redox
0	Ap	Dark Brw	Silt Loam	Medium Grandular	Very Friable
10	Bw	Olive Brown	Silt Loam	Fine Grandular	Friable
20	BC	Olive	Silty Clay	Medium Ang Blocky	Firm
30					Common and Distinct
40	C	Gray	Silty Clay	Coarse Prism	Very Firm
50					
60					

Soil Series/Phase Name: Buxton Limiting Factor 15 " ☒ Groundwater
 Depth ☒ Restrictive Layer
☐ Bedrock

Drainage Class ☐ ED ☐ SED ☐ WD ☒ MWD
☐ SPD ☐ PD ☐ VPD

Slope 4 Percent Hydric Soil ☒ No ☐ Yes Hydrologic Soil Group

Exploration Symbol # SS-6 ☐ Test Pit ☒ Boring ☐ Probe
 " Organic horizon thickness Ground surface elev. _____
 " Depth: ☒ of exploration, or ☒ to refusal

Horizon	Color	Texture	Structure	Consistence	Redox
0	O/A	Dark Brown	Silt Loam	Medium Grandular	Friable
10	Bg	Olive Brown	Silt Loam	Sub Ang Blocky	Friable
20	BC	Olive	Silty Clay	Medium Ang Blocky	Firm
30					Common and Distinct
40	C	Gray	Silty Clay	Coarse Prism	Very Firm
50					
60					

Soil Series/Phase Name: Buxton Limiting Factor 16 " ☒ Groundwater
 Depth ☒ Restrictive Layer
☐ Bedrock

Drainage Class ☐ ED ☐ SED ☐ WD ☒ MWD
☐ SPD ☐ PD ☐ VPD

Slope 12 Percent Hydric Soil ☒ No ☐ Yes Hydrologic Soil Group

Exploration Symbol # SS-7 ☐ Test Pit ☒ Boring ☐ Probe
 " Organic horizon thickness Ground surface elev. _____
 " Depth: ☒ of exploration, or ☐ to refusal

Horizon	Color	Texture	Structure	Consistence	Redox
0	Ap	Black	Silt Loam	Fine Grandular	Friable
10	Bg1	Gray Brown	Silty Clay Loam	Thin Platy	Friable
20	Bg2	Olive Brown	Silty Clay	Medium Platy	Firm
30					Common and Distinct
40	C	Gray	Silty Clay	Sub Ang Blocky	Very Firm
50					
60					

Soil Series/Phase Name: Scantic Limiting Factor 6 " ☒ Groundwater
 Depth ☒ Restrictive Layer
☐ Bedrock

Drainage Class ☐ ED ☐ SED ☐ WD ☐ MWD
☐ SPD ☒ PD ☐ VPD

Slope 5 Percent Hydric Soil ☐ No ☒ Yes Hydrologic Soil Group

Exploration Symbol # SS-8 ☐ Test Pit ☒ Boring ☐ Probe
 " Organic horizon thickness Ground surface elev. _____
 " Depth: ☐ of exploration, or ☐ to refusal

Horizon	Color	Texture	Structure	Consistence	Redox
0	O/A	Dark Brown	Silt Loam	Fine Grandular	Very Friable
10	Bg	Olive Brown	Silt Loam	Sub Ang Blocky	Friable
20	BC	Olive	Silty Clay	Medium Ang Blocky	Firm
30					Common and Distinct
40	C	Gray	Silty Clay	Coarse Prism	Very Firm
50					
60					

Soil Series/Phase Name: Buxton Limiting Factor 15 " ☒ Groundwater
 Depth ☒ Restrictive Layer
☐ Bedrock

Drainage Class ☐ ED ☐ SED ☐ WD ☒ MWD
☐ SPD ☐ PD ☐ VPD

Slope 1 Percent Hydric Soil ☐ No ☒ Yes Hydrologic Soil Group

SOIL SCIENTIST INFORMATION AND SIGNATURE

Mark J. Hampton
 Signature


Mark J. Hampton
 Name Printed

5/10/2022

Date

216

SS License No.

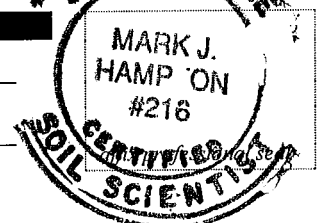

SOIL SCIENTIST DESCRIPTION OF SOIL CONDITIONS AT PROJECT SITES

Project Location (municipality):
Gorham

Exploration Symbol # _____ ☐ Test Pit ☐ Boring ☐ Probe
 _____ " Organic horizon thickness Ground surface elev. _____
 _____ " Depth: ☐ of exploration, or ☐ to refusal

	Horizon	Color	Texture	Structure	Consistence	Redox
0						
10						
20						
30						
40						
50						
60						

Depth below mineral soil horizon (inches)

Soil Series/Phase Name: _____

Limiting Factor ☐ Groundwater
 _____ ☐ Restrictive Layer
 Depth ☐ Bedrock

Drainage Class ☐ ED ☐ SED ☐ WD ☐ MWD ☐ SPD ☐ PD ☐ VPD	Slope _____ Percent	Hydric Soil ☐ No ☐ Yes	Hydrologic _____ Soil Group
--	---------------------------	--	-----------------------------------

Exploration Symbol # _____ ☐ Test Pit ☐ Boring ☐ Probe
 _____ " Organic horizon thickness Ground surface elev. _____
 _____ " Depth: ☐ of exploration, or ☐ to refusal

Horizon	Color	Texture	Structure	Consistence	Redox
0					
10					
20					
30					
40					
50					
60					

Soil Details

Soil Series/Phase Name: _____

Limiting Factor ☐ Groundwater
☐ Restrictive Layer
☐ Bedrock

Depth _____

Drainage Class ☐ ED ☐ SED ☐ WD ☐ MWD
☐ SPD ☐ PD ☐ VPD

Slope _____ Percent _____

Hydric Soil ☐ No ☐ Yes
 Hydric Soil ☐ No ☐ Yes

Soil Group _____

SOIL SCIENTIST INFORMATION AND SIGNATURE

SS License No.

MARK J.
HAMP TON
#216