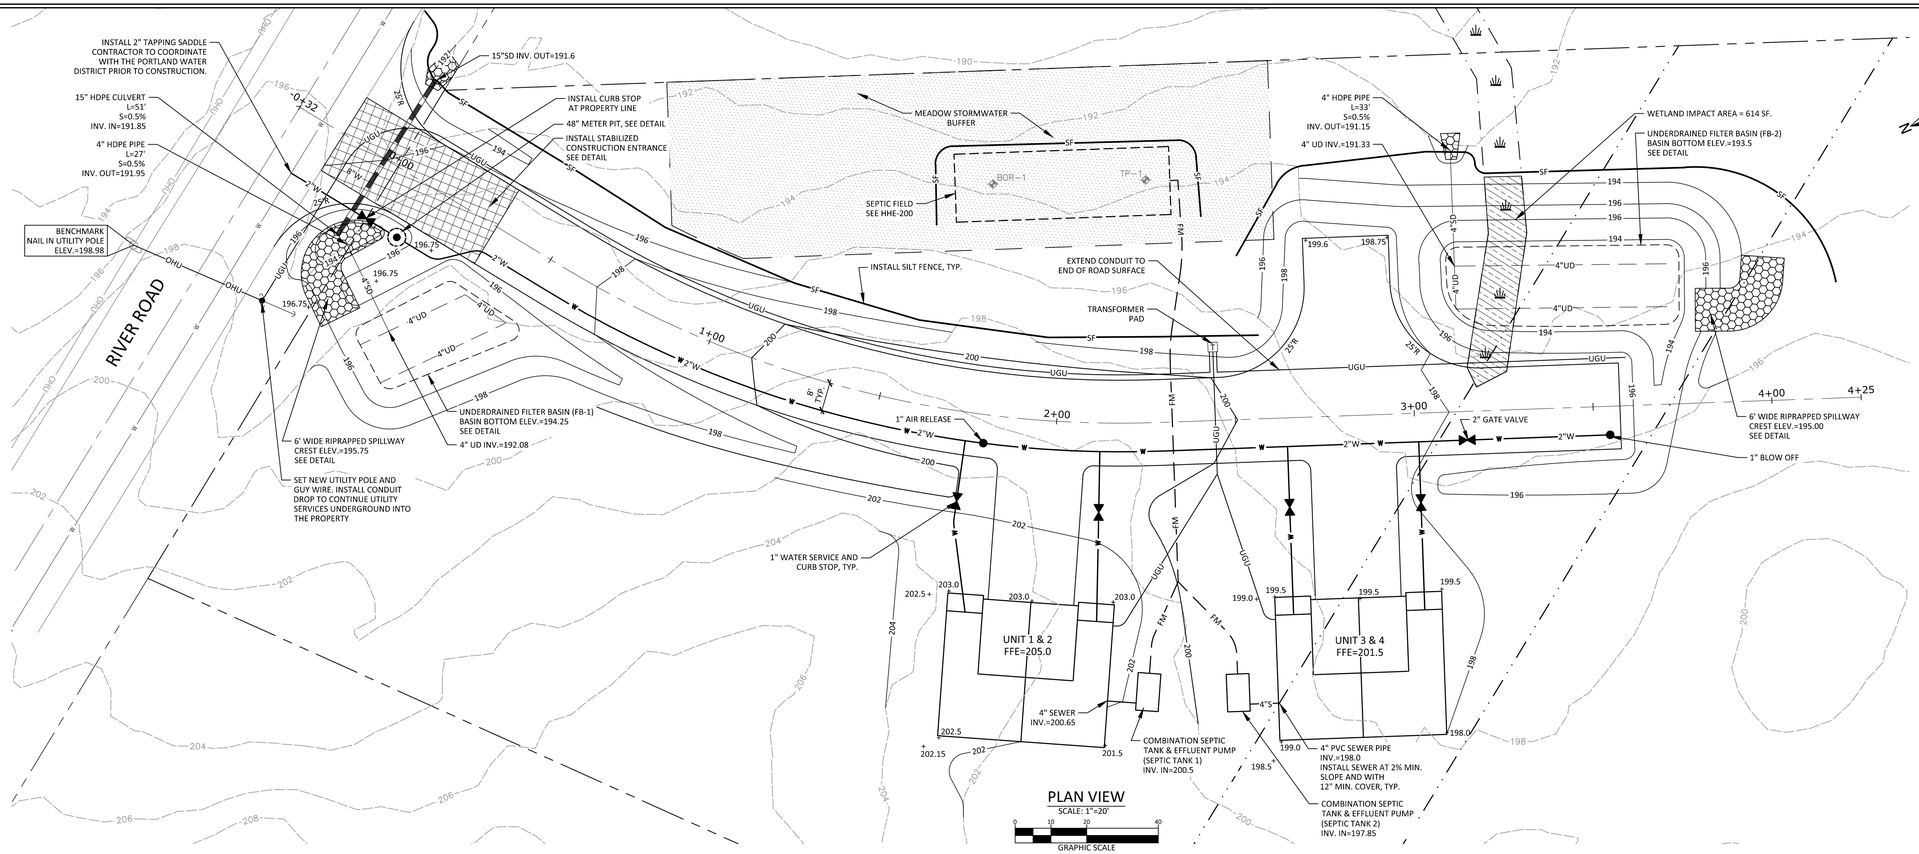

PLAN VIEW

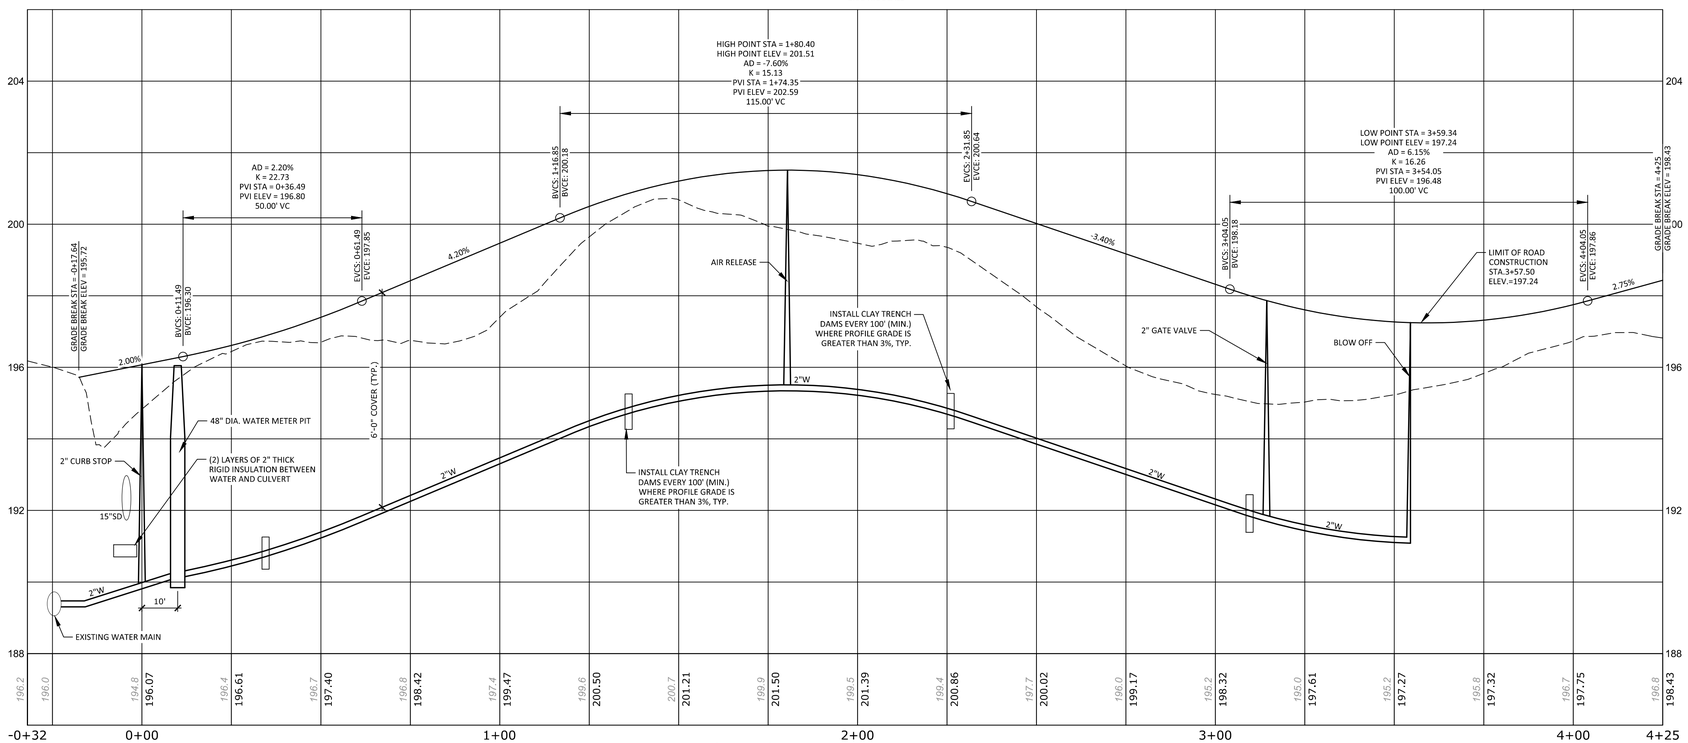

ROAD PROFILE

SCALE: HORIZ.: 1"=20'
VERT.: 1"=2'

LEGEND

EXISTING		PROPOSED
	PROPERTY LINE/R.O.W.	
	ABUTTER PROPERTY LINE	
	EASEMENT LINE	
	CENTERLINE	
	BUILDING	
	EDGE OF PAVEMENT/CURB	
	EDGE OF GRAVEL	
	EDGE OF WETLANDS	
200 201	CONTOUR LINE	200 201
	CULVERT/STORMDRAIN	
	UNDERDRAIN	UD
S	SEWER MANHOLE	
S	SANITARY SEWER PIPE	S
FM	FORCE MAIN	FM
W	WATER MAIN	W
WV	WATER VALVE	
	UTILITY POLE	
OHU	OVERHEAD UTILITIES	OHU
UGU	UNDERGROUND UTILITIES	UGU
	TRANSFORMER PAD	T
	RIPRAP	
SF	SILT FENCE	SF

STATE OF MAINE DUSTIN M. ROMA No. 12131 LICENSED PROFESSIONAL ENGINEER 9-5-18

DM ROMA
CONSULTING ENGINEERS
P.O. BOX 1116
WINDHAM, ME 04062
(207) 310 - 0506

REV.	DATE	BY	DESCRIPTION
A	7-19-18	DMR	ISSUED FOR PWD REVIEW
B	7-23-18	DMR	ISSUED FOR TOWN REVIEW
C	9-4-18	DMR	REVISED WATER MAIN
D	9-5-18	DMR	REVISED PER PWD REVIEW

GRADING AND UTILITY PLAN

RIVER ROAD PROPERTY
WINDHAM, MAINE

FOR RECORD OWNER:
RMILLS, LLC
13 VICTORIA LANE
WINDHAM, ME 04062

17057
JOB NUMBER:

AS NOTED
SCALE:

9-5-2018
DATE:

SHEET 4 OF 7

GU-1