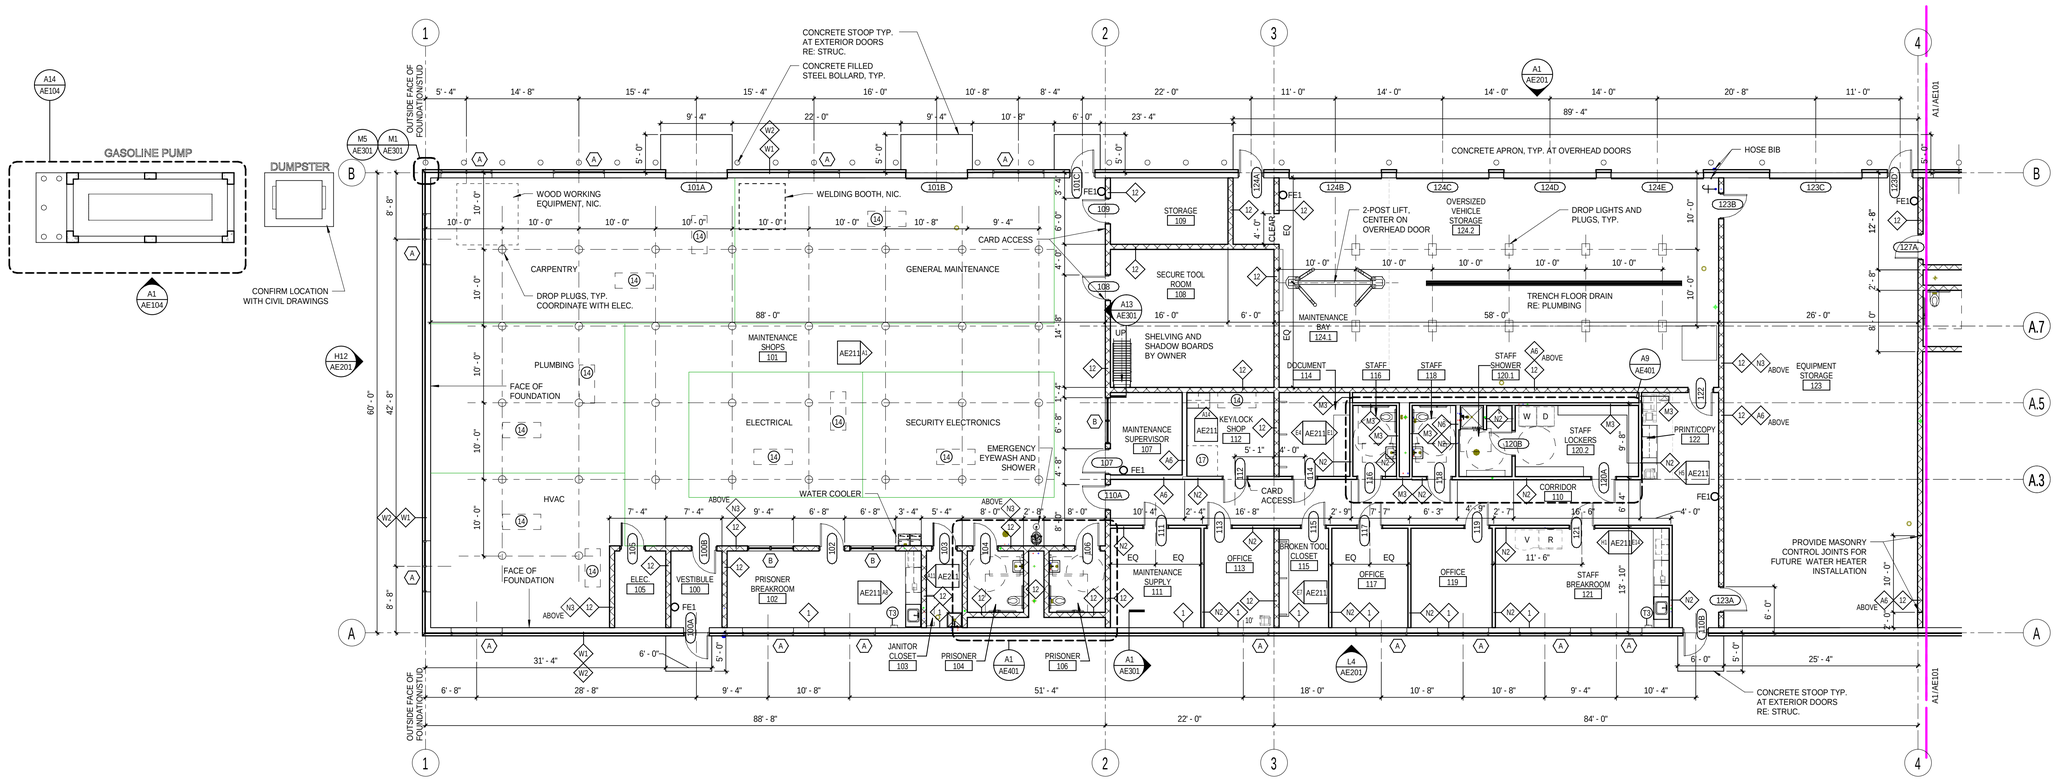

LEVEL 1 - FLOOR PLAN - AREA A (G1)
1/8" = 1'-0"

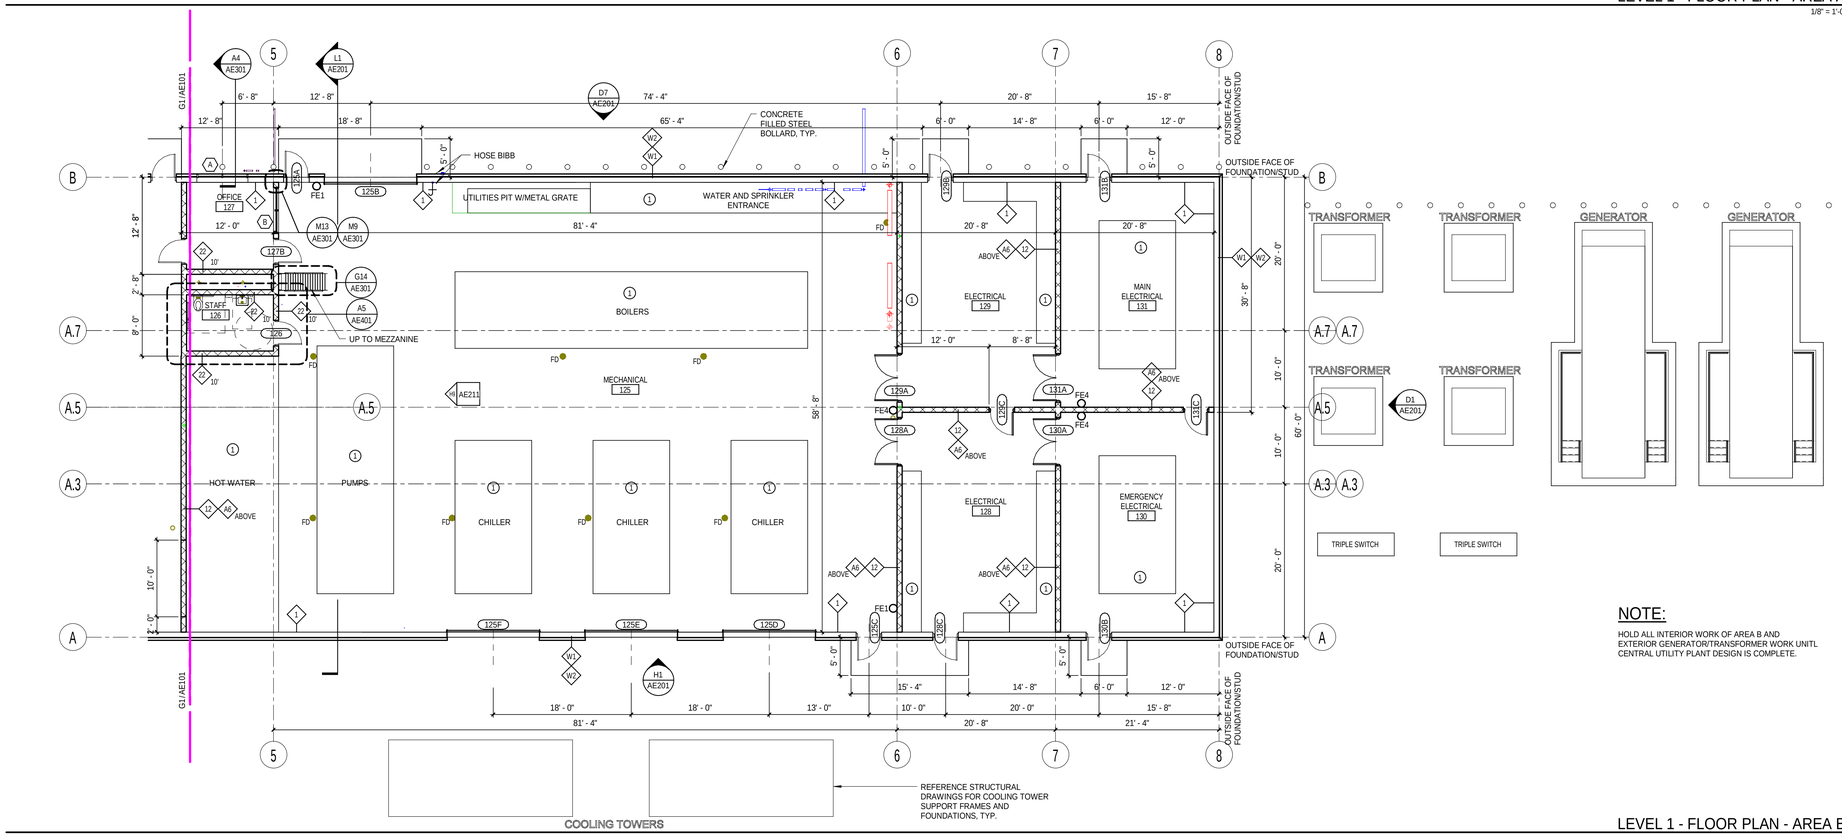

LEVEL 1 - FLOOR PLAN - AREA B (A1)
1/8" = 1'-0"

NOTE:

HOLD ALL INTERIOR WORK OF AREA B AND EXTERIOR GENERATOR/TRANSFORMER WORK UNITL CENTRAL UTILITY PLANT DESIGN IS COMPLETE.

PLAN NOTES:

1. SEE GI002 FOR GENERAL PROJECT NOTES.
2. SEE GI002 FOR KEY NOTE DESCRIPTIONS, GENERAL MOUNTING HEIGHTS, ABBREVIATIONS & SYMBOL LEGEND.
3. SEE FLOOR PLANS FOR AND PARTITION TYPES AND DIMENSIONS.
4. SEE AE401 FOR TYPICAL TOILET ROOM LAYOUTS AND ACCESSORIES.
5. TOILET ACCESSORIES ARE IDENTIFIED BY A KEY NOTE. REFER TO LARGE SCALE PLANS FOR TOILET ACCESSORIES. REFER TO GI002 FOR LEGEND.
6. CONTRACTOR IS RESPONSIBLE FOR REVIEWING CODE COMPLIANCE PLANS AND NOTIFYING THE ARCHITECT OF CONFLICTS BETWEEN WHAT IS IN THE FIELD AND ON THE CODE DOCUMENTS.
7. SLOPE FLOORS TO DRAINS. SLOPE AREAS ARE NOT INDICATED ON PLANS FOR CLARITY. SLOPES TO BE 1/8" PER FOOT MAX. TOTAL DROP TO BE NO MORE THAN 1" AT ANY DRAIN.
8. FURNITURE AND OWNER PROVIDED EQUIPMENT ARE INDICATED BY DASHED LINE TYPE.
9. DIMENSIONS ARE FACE OF CONCRETE, FACE OF MASONRY AND CENTERLINE OF STUD, UNLESS NOTED OTHERWISE.
10. DOOR JAMBS (HINGE SIDE) SHALL BE 6" FROM CORNER IN STUD PARTITIONS AND 8" FROM CORNER IN MASONRY PARTITIONS UNLESS NOTED OTHERWISE. DOORS SHOWN DIMENSIONED TO CENTERLINE ARE TO CENTERLINE OF OVERALL FRAME WIDTH.
11. REFER TO DETAILS FOR ADDITIONAL DIMENSIONING INFORMATION.
12. REFER TO ENLARGED PLANS FOR PARTITION TYPES AND DIMENSIONS IN AREAS WHICH ARE DETAILED AT A LARGER SCALE.
13. MASONRY OPENINGS ARE INDICATED AS NOMINAL AND SHALL BE CONSTRUCTED TO MODULE. (6' - 0" MO = 6' - 0 3/8"). COORDINATE FINAL MASONRY OPENING DIMENSIONS WITH OPENING DETAILS.
14. ALL ANGLES ARE 45 OR 90 DEGREES UNLESS NOTED OTHERWISE.
15. CONTRACTOR IS RESPONSIBLE FOR THE COORDINATION OF OWNER PROVIDED EQUIPMENT INCLUDING BUT NOT LIMITED TO DIMENSIONAL INFORMATION, AND MECHANICAL, ELECTRICAL AND PLUMBING REQUIREMENTS.

FIRE EXTINGUISHERS:

FE1	BRACKET MOUNTED FIRE EXTINGUISHER MOUNTED ON WALL
FE2	SURFACE MOUNTED FIRE EXTINGUISHER CABINET, PAINTED
FE3	RECESSED FIRE EXTINGUISHER CABINET, PAINTED
FE4	CLEAN AGENT FIRE EXTINGUISHER BRACKET MOUNTED ON WALL

A | B

KEY PLAN (F0)
N.T.S.

REV	DESCRIPTION	DATE

100% OWNER REVIEW
10-12-18

CURRENT ISSUE STATUS:

PROJECT NORTH:

SMRT Architects and Engineers
144 Fore Street/P.O. Box 618
Portland, Maine 04104
ARCHITECTURE | ENGINEERING | PLANNING | INTERIORS | ENERGY
SMRT

MAINE CORRECTIONAL CENTER - MAINTENANCE/CENTRAL PLANT BUILDING
WINDHAM, ME

LEVEL 1 - FLOOR PLAN

SHEET TITLE:

0" 1/4" 1/2" 1" 2" 3"
SCALE: AS NOTED

PROJECT MANAGER:	DJM	PROJECT NO:	17052
A/E OF RECORD:	DJM		
JOB CAPTAIN:	ECC		
DRAWN BY:	ECC		
SMRT FILE:	AE101-17052	SHEET No.	AE101

© COPYRIGHT 2017 SMRT INC

NOT FOR CONSTRUCTION

30x42

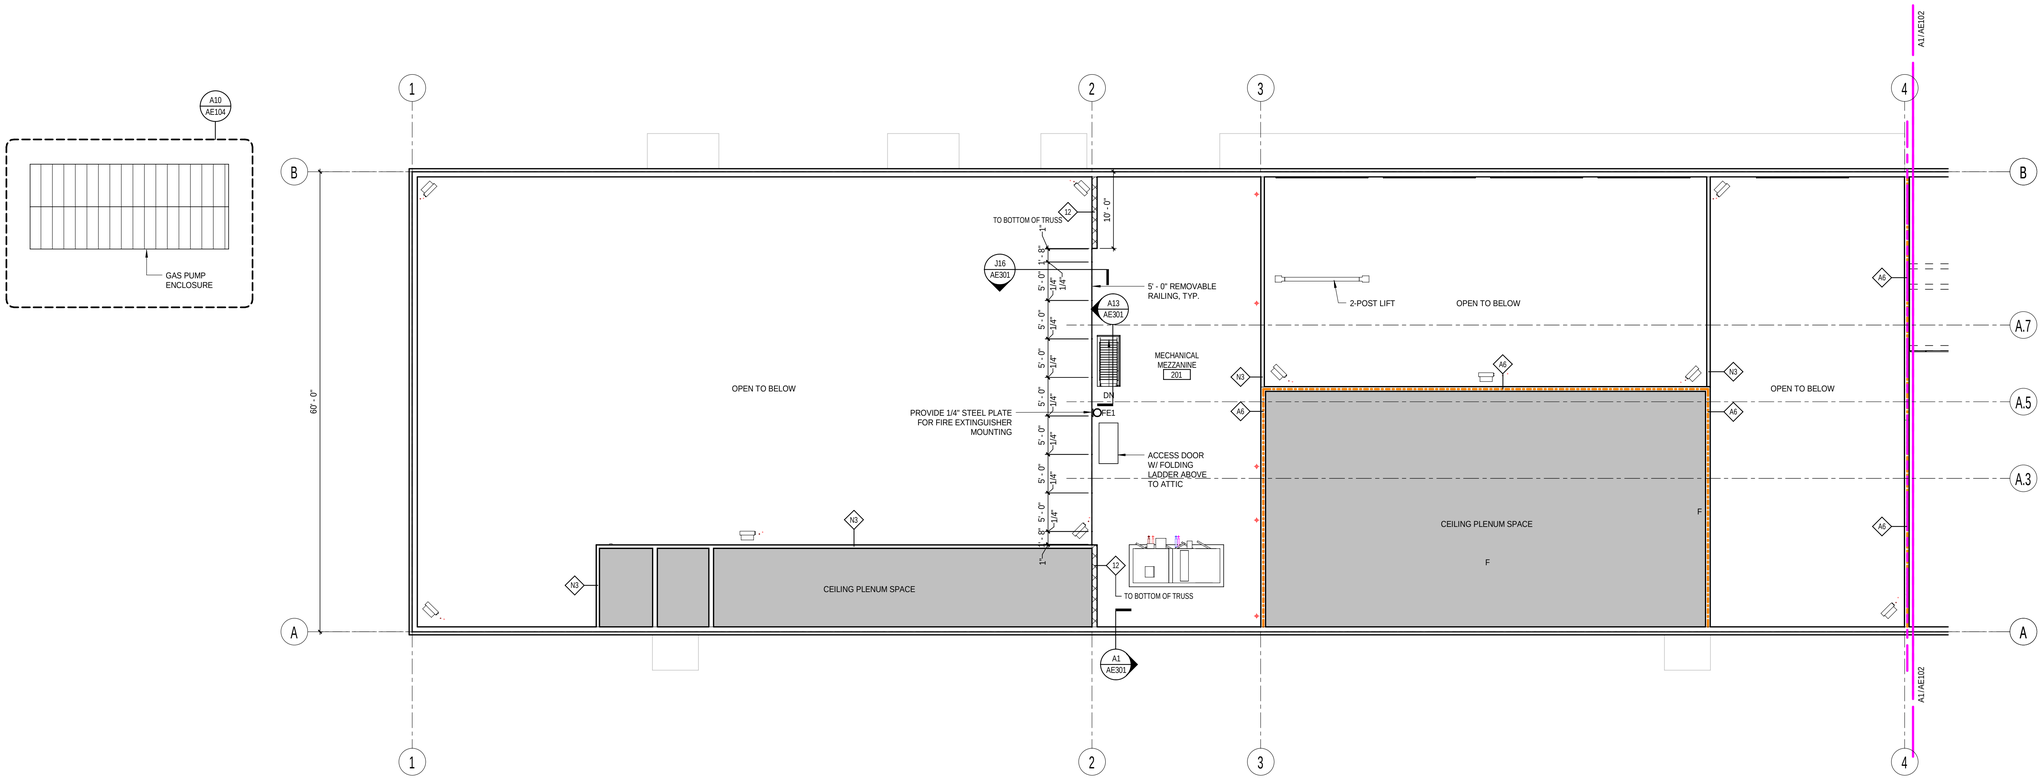

LEVEL 2 - FLOOR PLAN - AREA A (G1)
1/8" = 1'-0"

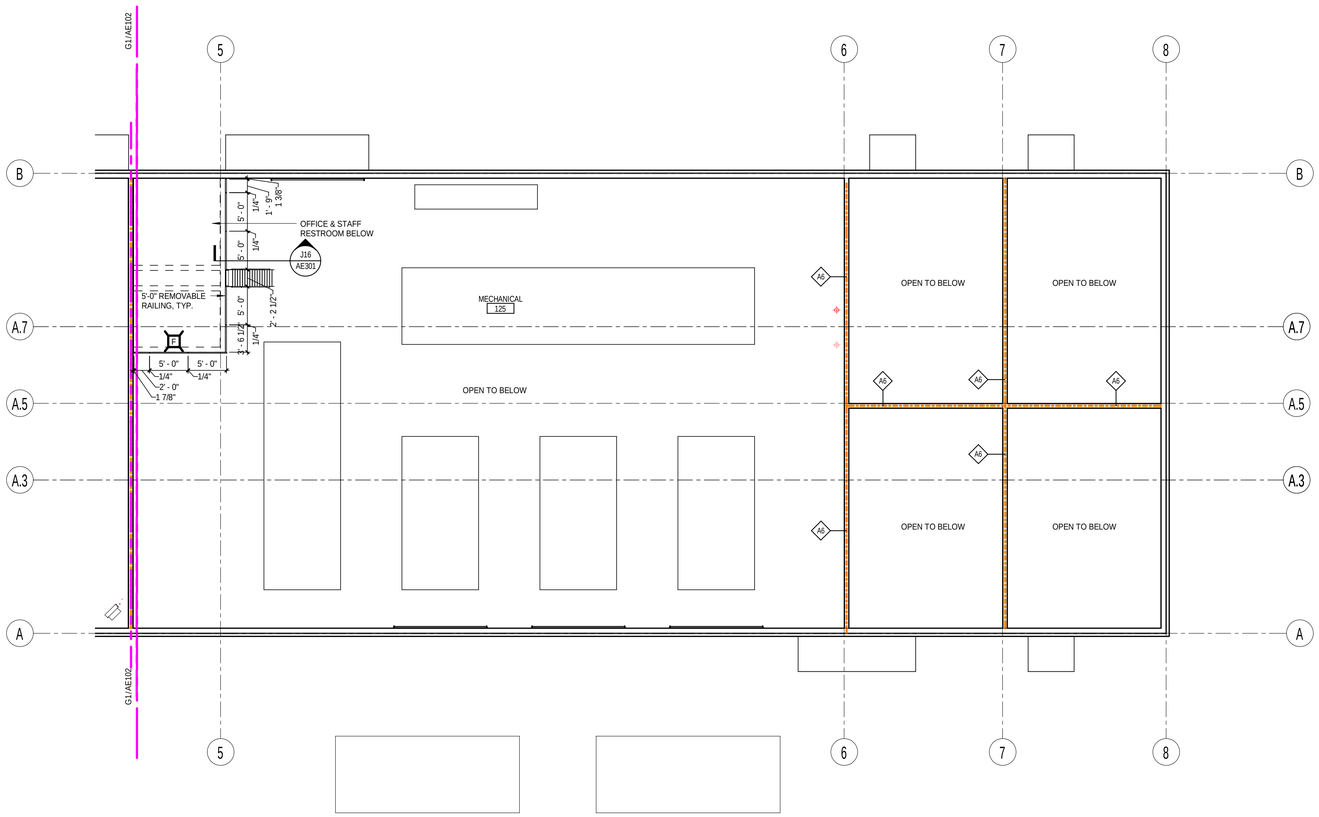

LEVEL 2 - FLOOR PLAN - AREA B (A1)
1/8" = 1'-0"

PLAN NOTES:

1. SEE GI002 FOR GENERAL PROJECT NOTES.
2. SEE GI002 FOR KEY NOTE DESCRIPTIONS, GENERAL MOUNTING HEIGHTS, ABBREVIATIONS & SYMBOL LEGEND.
3. SEE FLOOR PLANS FOR AND PARTITION TYPES AND DIMENSIONS.
4. SEE AE401 FOR TYPICAL TOILET ROOM LAYOUTS AND ACCESSORIES.
5. TOILET ACCESSORIES ARE IDENTIFIED BY A KEY NOTE. REFER TO LARGE SCALE PLANS FOR TOILET ACCESSORIES. REFER TO GI002 FOR LEGEND.
6. CONTRACTOR IS RESPONSIBLE FOR REVIEWING CODE COMPLIANCE PLANS AND NOTIFYING THE ARCHITECT OF CONFLICTS BETWEEN WHAT IS IN THE FIELD AND ON THE CODE DOCUMENTS.
7. SLOPE FLOORS TO DRAINS. SLOPE AREAS ARE NOT INDICATED ON PLANS FOR CLARITY. SLOPES TO BE 1/8" PER FOOT MAX. TOTAL DROP TO BE NO MORE THAN 1" AT ANY DRAIN.
8. FURNITURE AND OWNER PROVIDED EQUIPMENT ARE INDICATED BY DASHED LINE TYPE.
9. DIMENSIONS ARE FACE OF CONCRETE, FACE OF MASONRY AND CENTERLINE OF STUD, UNLESS NOTED OTHERWISE.
10. DOOR JAMBS (HINGE SIDE) SHALL BE 6" FROM CORNER IN STUD PARTITIONS AND 8" FROM CORNER IN MASONRY PARTITIONS UNLESS NOTED OTHERWISE. DOORS SHOWN DIMENSIONED TO CENTERLINE ARE TO CENTERLINE OF OVERALL FRAME WIDTH.
11. REFER TO DETAILS FOR ADDITIONAL DIMENSIONING INFORMATION.
12. REFER TO ENLARGED PLANS FOR PARTITION TYPES AND DIMENSIONS IN AREAS WHICH ARE DETAILED AT A LARGER SCALE.
13. MASONRY OPENINGS ARE INDICATED AS NOMINAL AND SHALL BE CONSTRUCTED TO MODULE. (6' - 0" MO = 6' - 0 3/8"). COORDINATE FINAL MASONRY OPENING DIMENSIONS WITH OPENING DETAILS.
14. ALL ANGLES ARE 45 OR 90 DEGREES UNLESS NOTED OTHERWISE.
15. CONTRACTOR IS RESPONSIBLE FOR THE COORDINATION OF OWNER PROVIDED EQUIPMENT INCLUDING BUT NOT LIMITED TO DIMENSIONAL INFORMATION, AND MECHANICAL, ELECTRICAL AND PLUMBING REQUIREMENTS.

FIRE EXTINGUISHERS:

FE1	BRACKET MOUNTED FIRE EXTINGUISHER MOUNTED ON WALL
FE2	SURFACE MOUNTED FIRE EXTINGUISHER CABINET, PAINTED
FE3	RECESSED FIRE EXTINGUISHER CABINET, PAINTED
FE4	CLEAN AGENT FIRE EXTINGUISHER BRACKET MOUNTED ON WALL

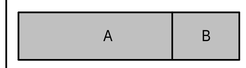

KEY PLAN (F0)
N.T.S.

REV	DESCRIPTION	DATE

100% OWNER REVIEW
10-12-18
CURRENT ISSUE STATUS:

PROJECT NORTH:

SMRT Architects and Engineers
144 Fore Street/P.O. Box 618
Portland, Maine 04104
ARCHITECTURE | ENGINEERING | PLANNING | INTERIORS | ENERGY
SMRT

MAINE CORRECTIONAL CENTER - MAINTENANCE/CENTRAL PLANT BUILDING
WINDHAM, ME

LEVEL 2 - FLOOR PLAN
SHEET TITLE:

0" 1/4" 1/2" 1" 2" 3"
SCALE: AS NOTED

PROJECT MANAGER:	DJM	PROJECT NO:	17052
A/E OF RECORD:	DJM		
JOB CAPTAIN:	ECC		
DRAWN BY:	ECC		
SMRT FILE:	AE102-17052	SHEET No.	AE102

© COPYRIGHT 2017 SMRT INC

NOT FOR CONSTRUCTION

30x42