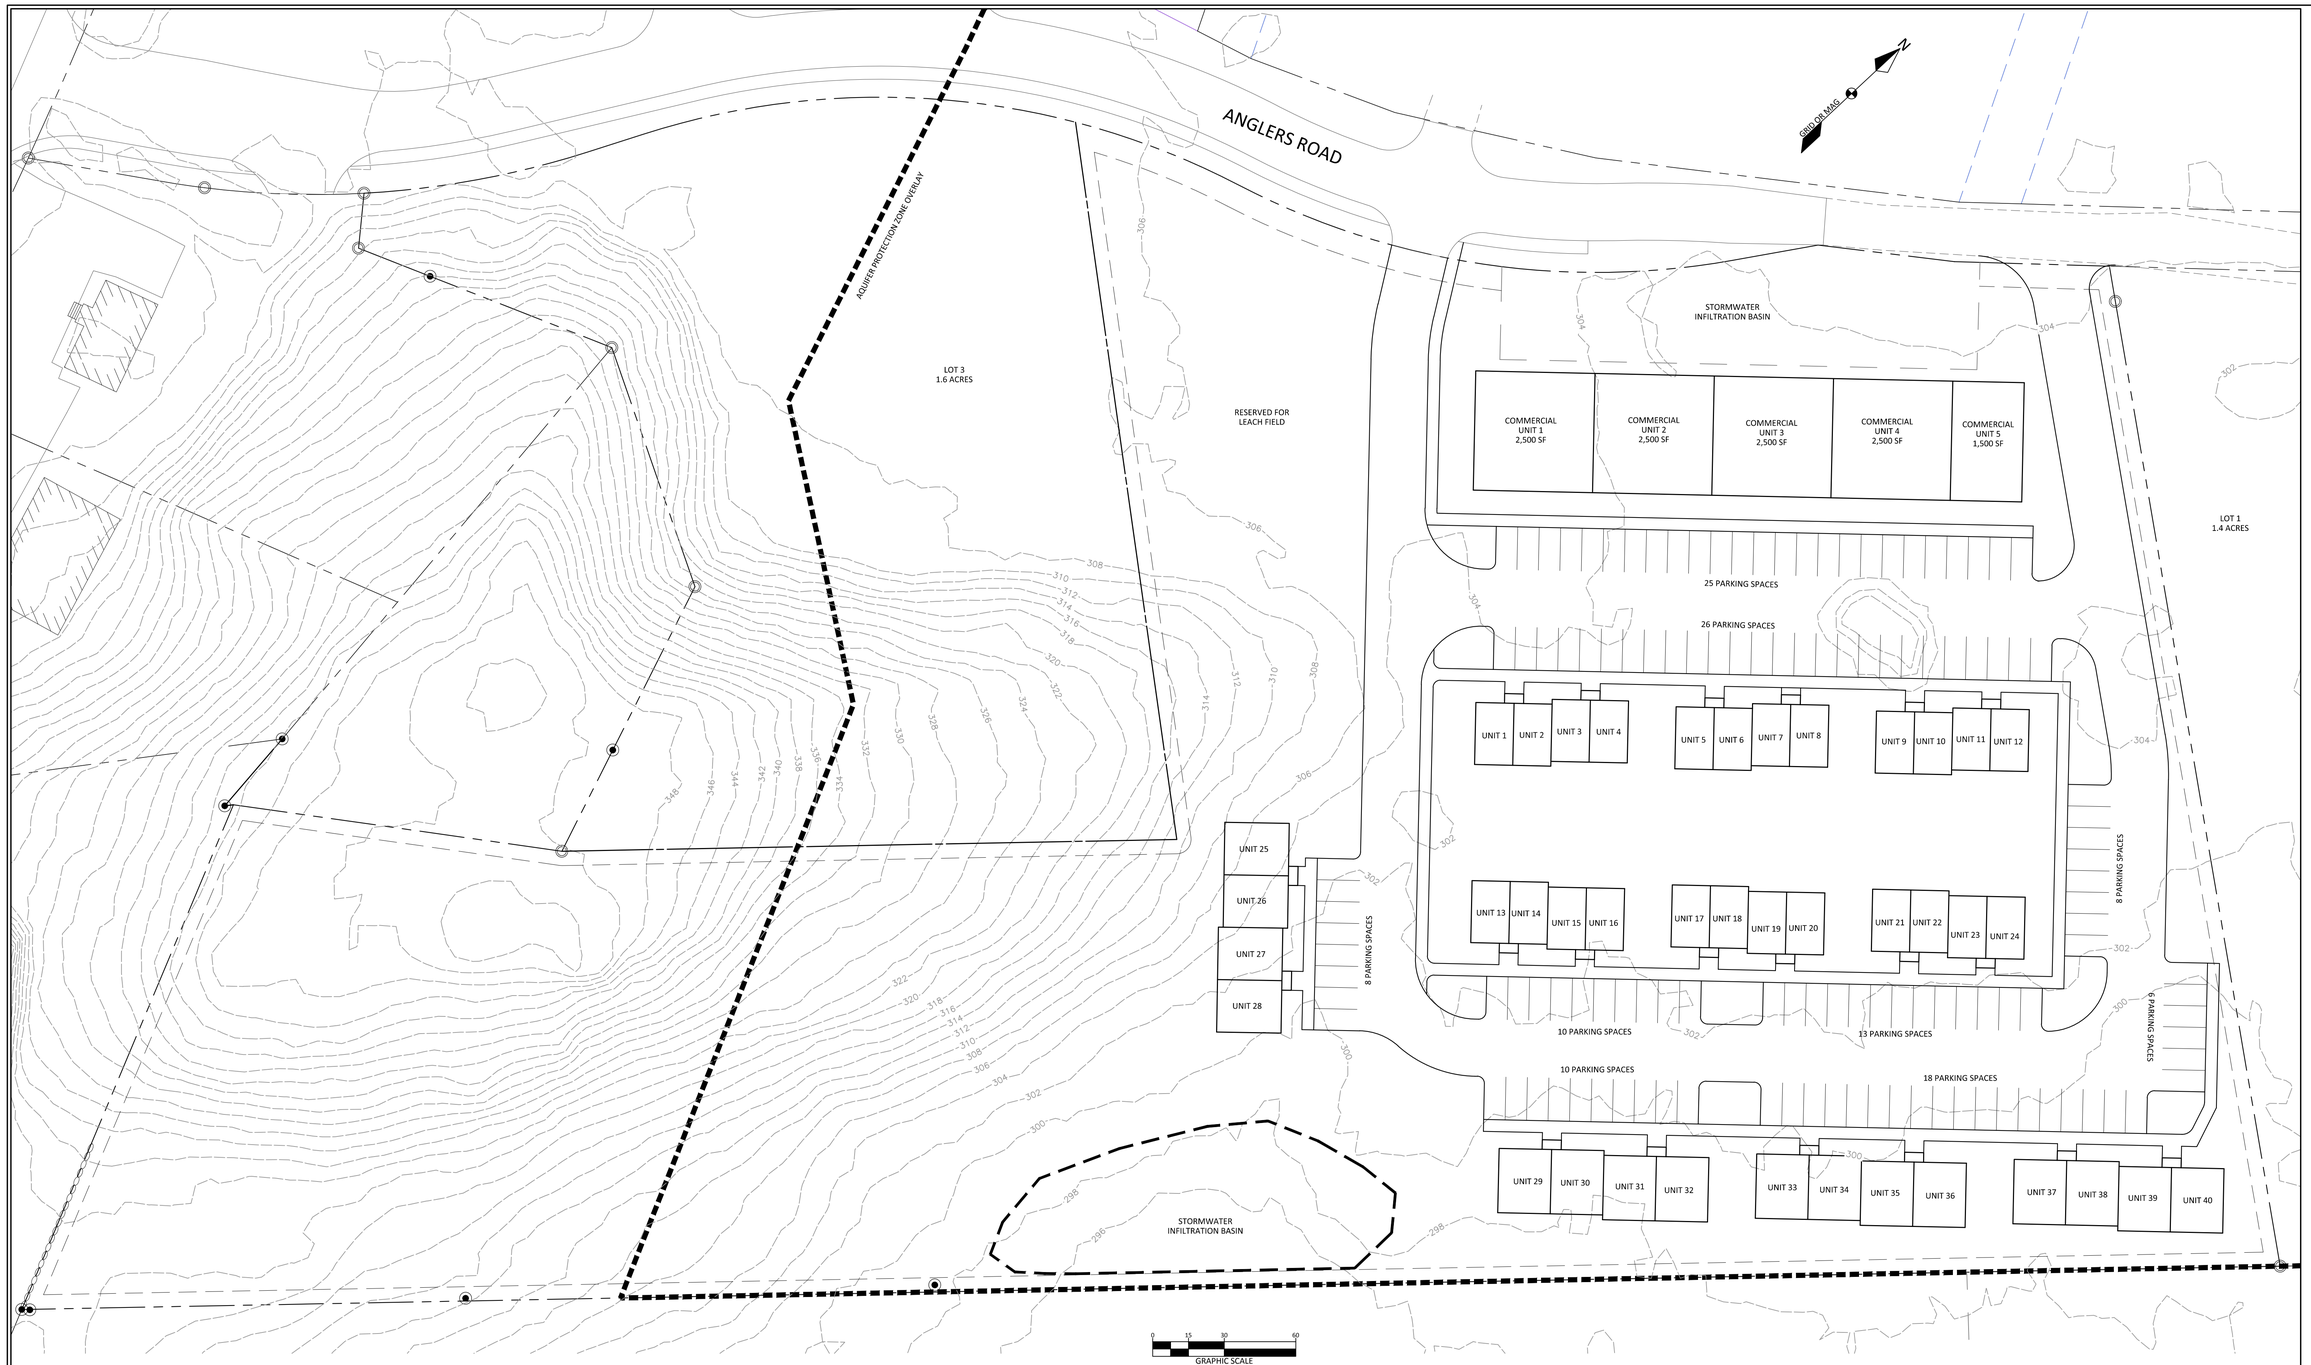

LEGEND

EXISTING		PROPOSED
	PROPERTY LINE/R.O.W.	
	ABUTTER PROPERTY LINE	
	SETBACK	
	EASEMENT LINE	
	GRANITE MONUMENT	
	IRON PIN/DRILL HOLE	
	CENTERLINE	
	BUILDING	
	EDGE OF PAVEMENT/CURB	
-200- -201-	CONTOUR LINE	
	CATCHBASIN	
	DRAINAGE MANHOLE	
	CULVERT/STORMDRAIN	
	SEWER MANHOLE	
	UTILITY POLE	
OHU	OVERHEAD UTILITIES	

APPROVED - WINDHAM PLANNING BOARD:

CHAIRPERSON DATE

REV	DATE	BY	DESCRIPTION

DM ROMA
CONSULTING ENGINEERS
P.O. BOX 1116
WINDHAM, ME 04062
(207) 310 - 0506

SITE PLAN

ANGLERS ROAD PROPERTY
WINDHAM, MAINE

FOR:
TIM CLINTON
PO BOX 87
SCITUATE, MA 02066

18093
JOB NUMBER:

1" = 30'
SCALE:

11-19-2018
DATE:

SHEET 1 OF 1

S-1