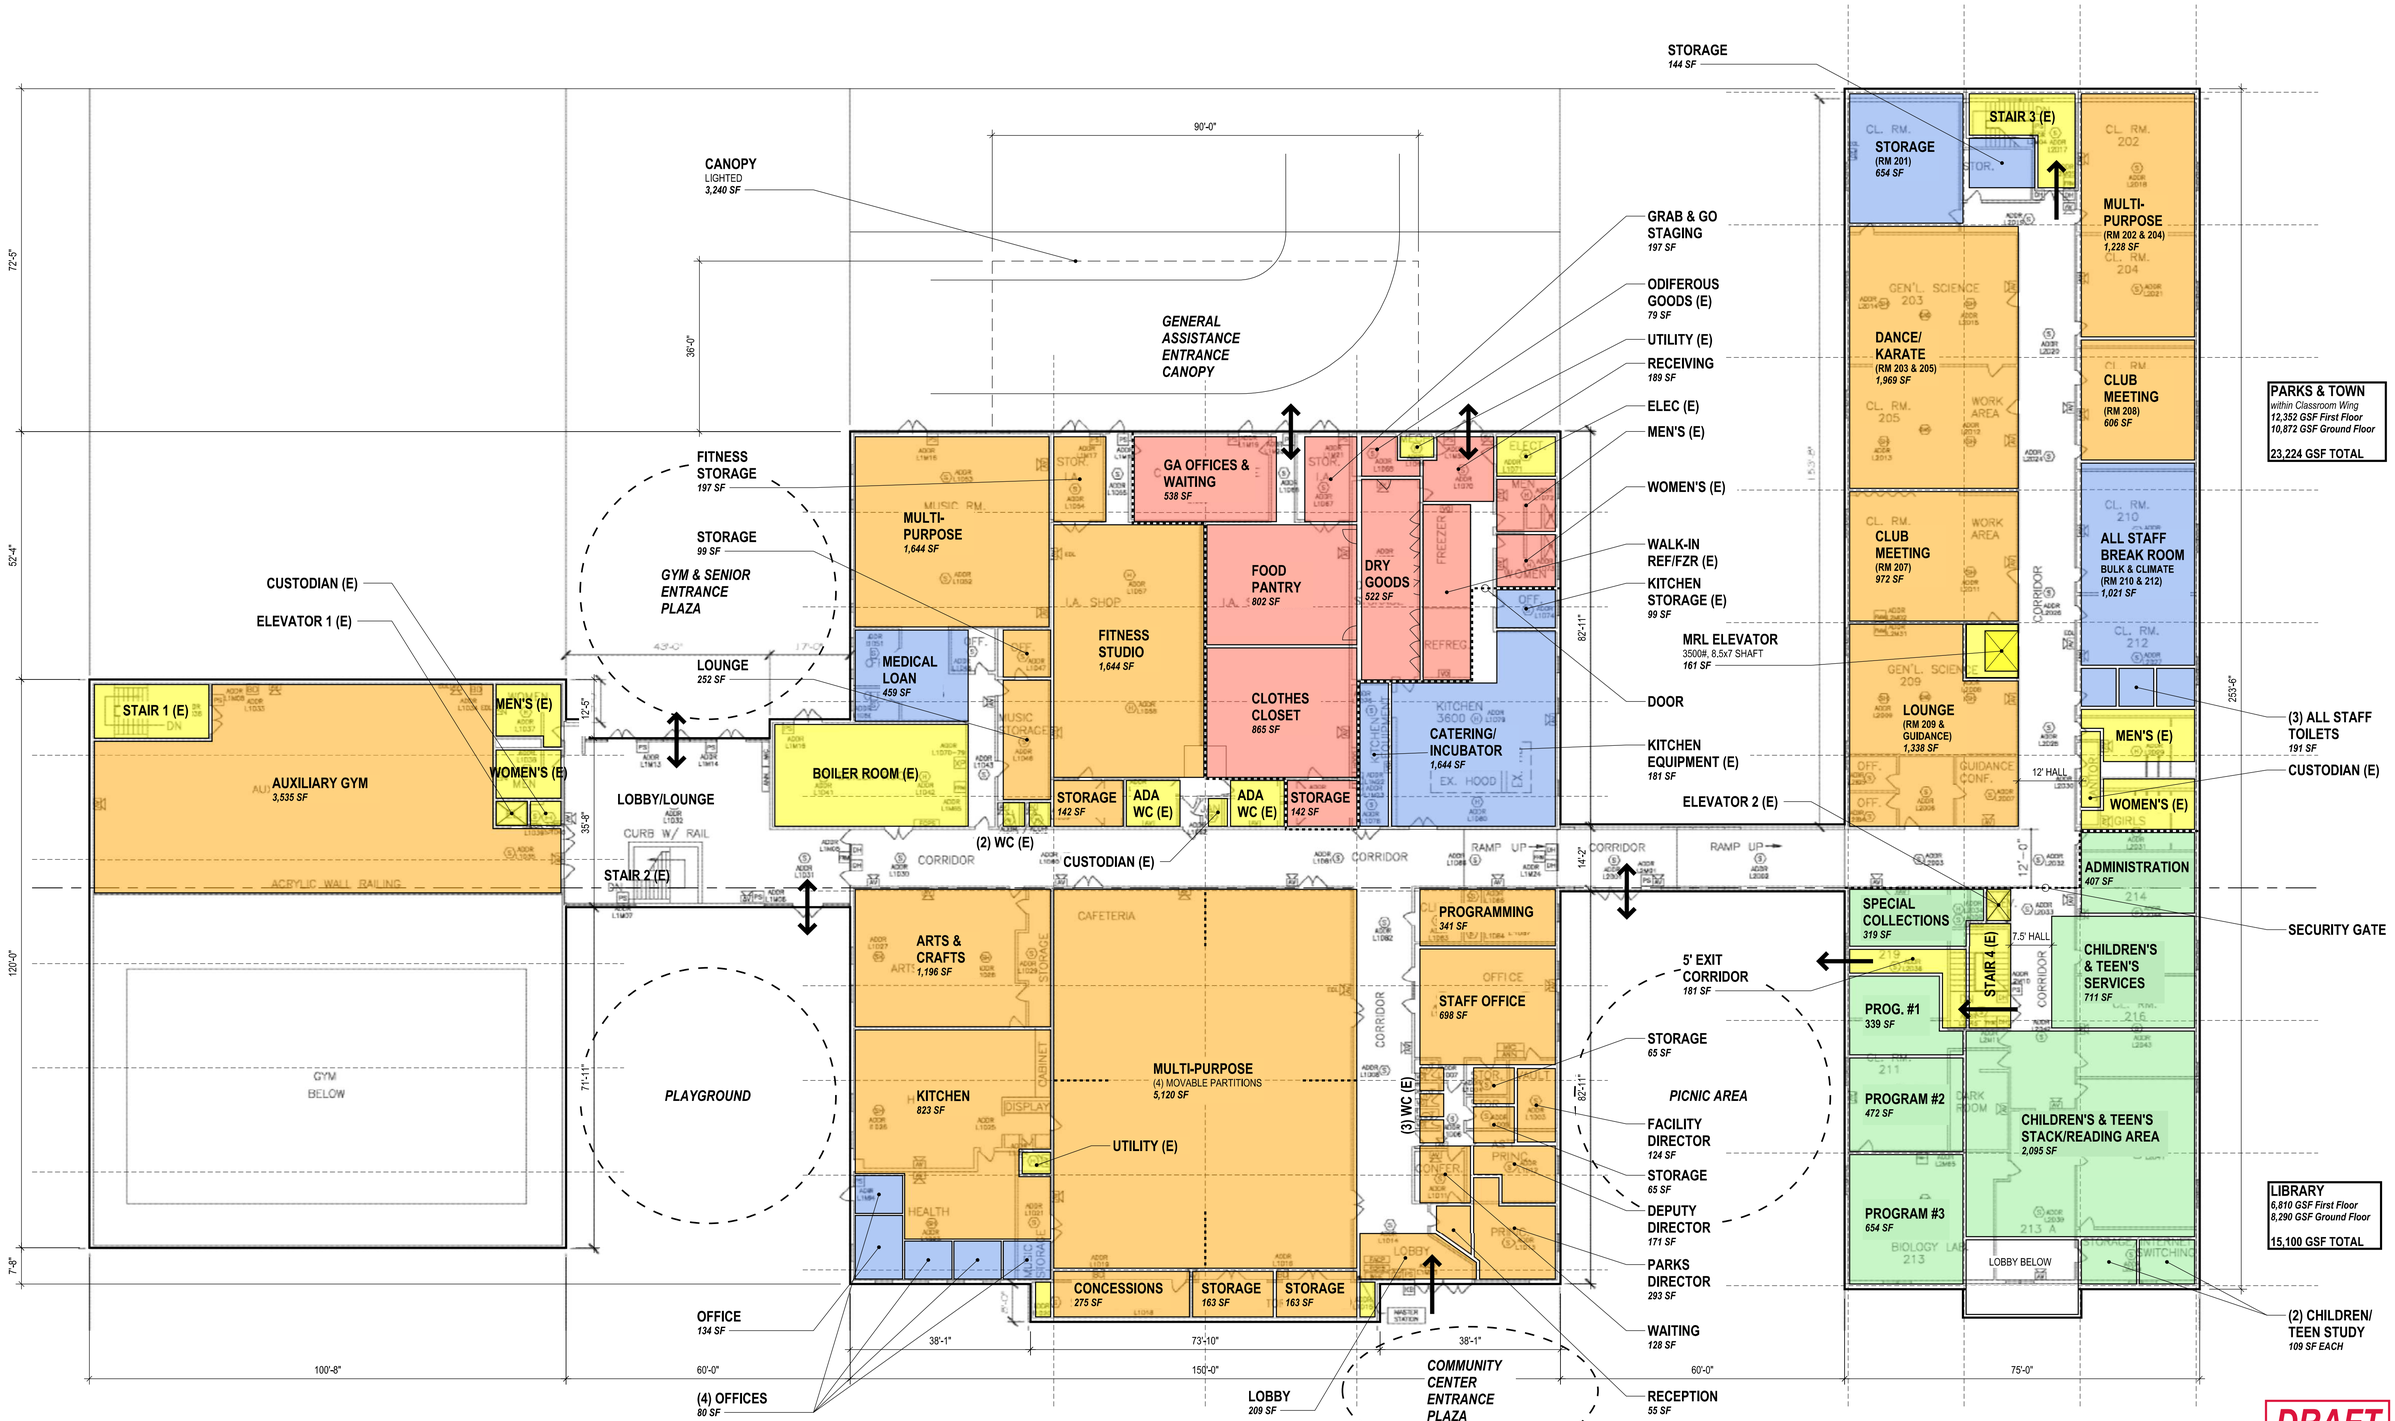

DRAFT

OPTION A - 2

DECEMBER 251203 WCC CONCEPT SHEET OPTION A - DRAFT COPY

ITEM 4A

WINDHAM COMMUNITY CENTER
FIRST FLOOR PLAN - OPTION 1 — 1/16"=1'-0"
Town of Windham — *December 16, 2025*

Great Falls CONSTRUCTION